



PEARL'S SALTWATER GRILL

SHEET NAME:
VICINITY MAP

CLIENT:
LAROCHE AVENUE PROPERTIES, LLC.


LOCATION: SAVANNAH, GA
DATE: 02/05/26 JOB NUMBER: J-32523.0000
DRAWN BY: MRE SHEET: 1
REVIEWED BY: JVG SCALE: 1" = 2000'



50 Park of Commerce Way
Savannah, GA 31405 • 912.234.5300

www.thomasandhutton.com

Z:\32523\32523.0000\ENGINEERING\DRAWINGS\DMR DRAWINGS PERMIT\32523.0000 - 02 LOCATION MAP.DWG - Feb 5, 2026 - 3:18 PM

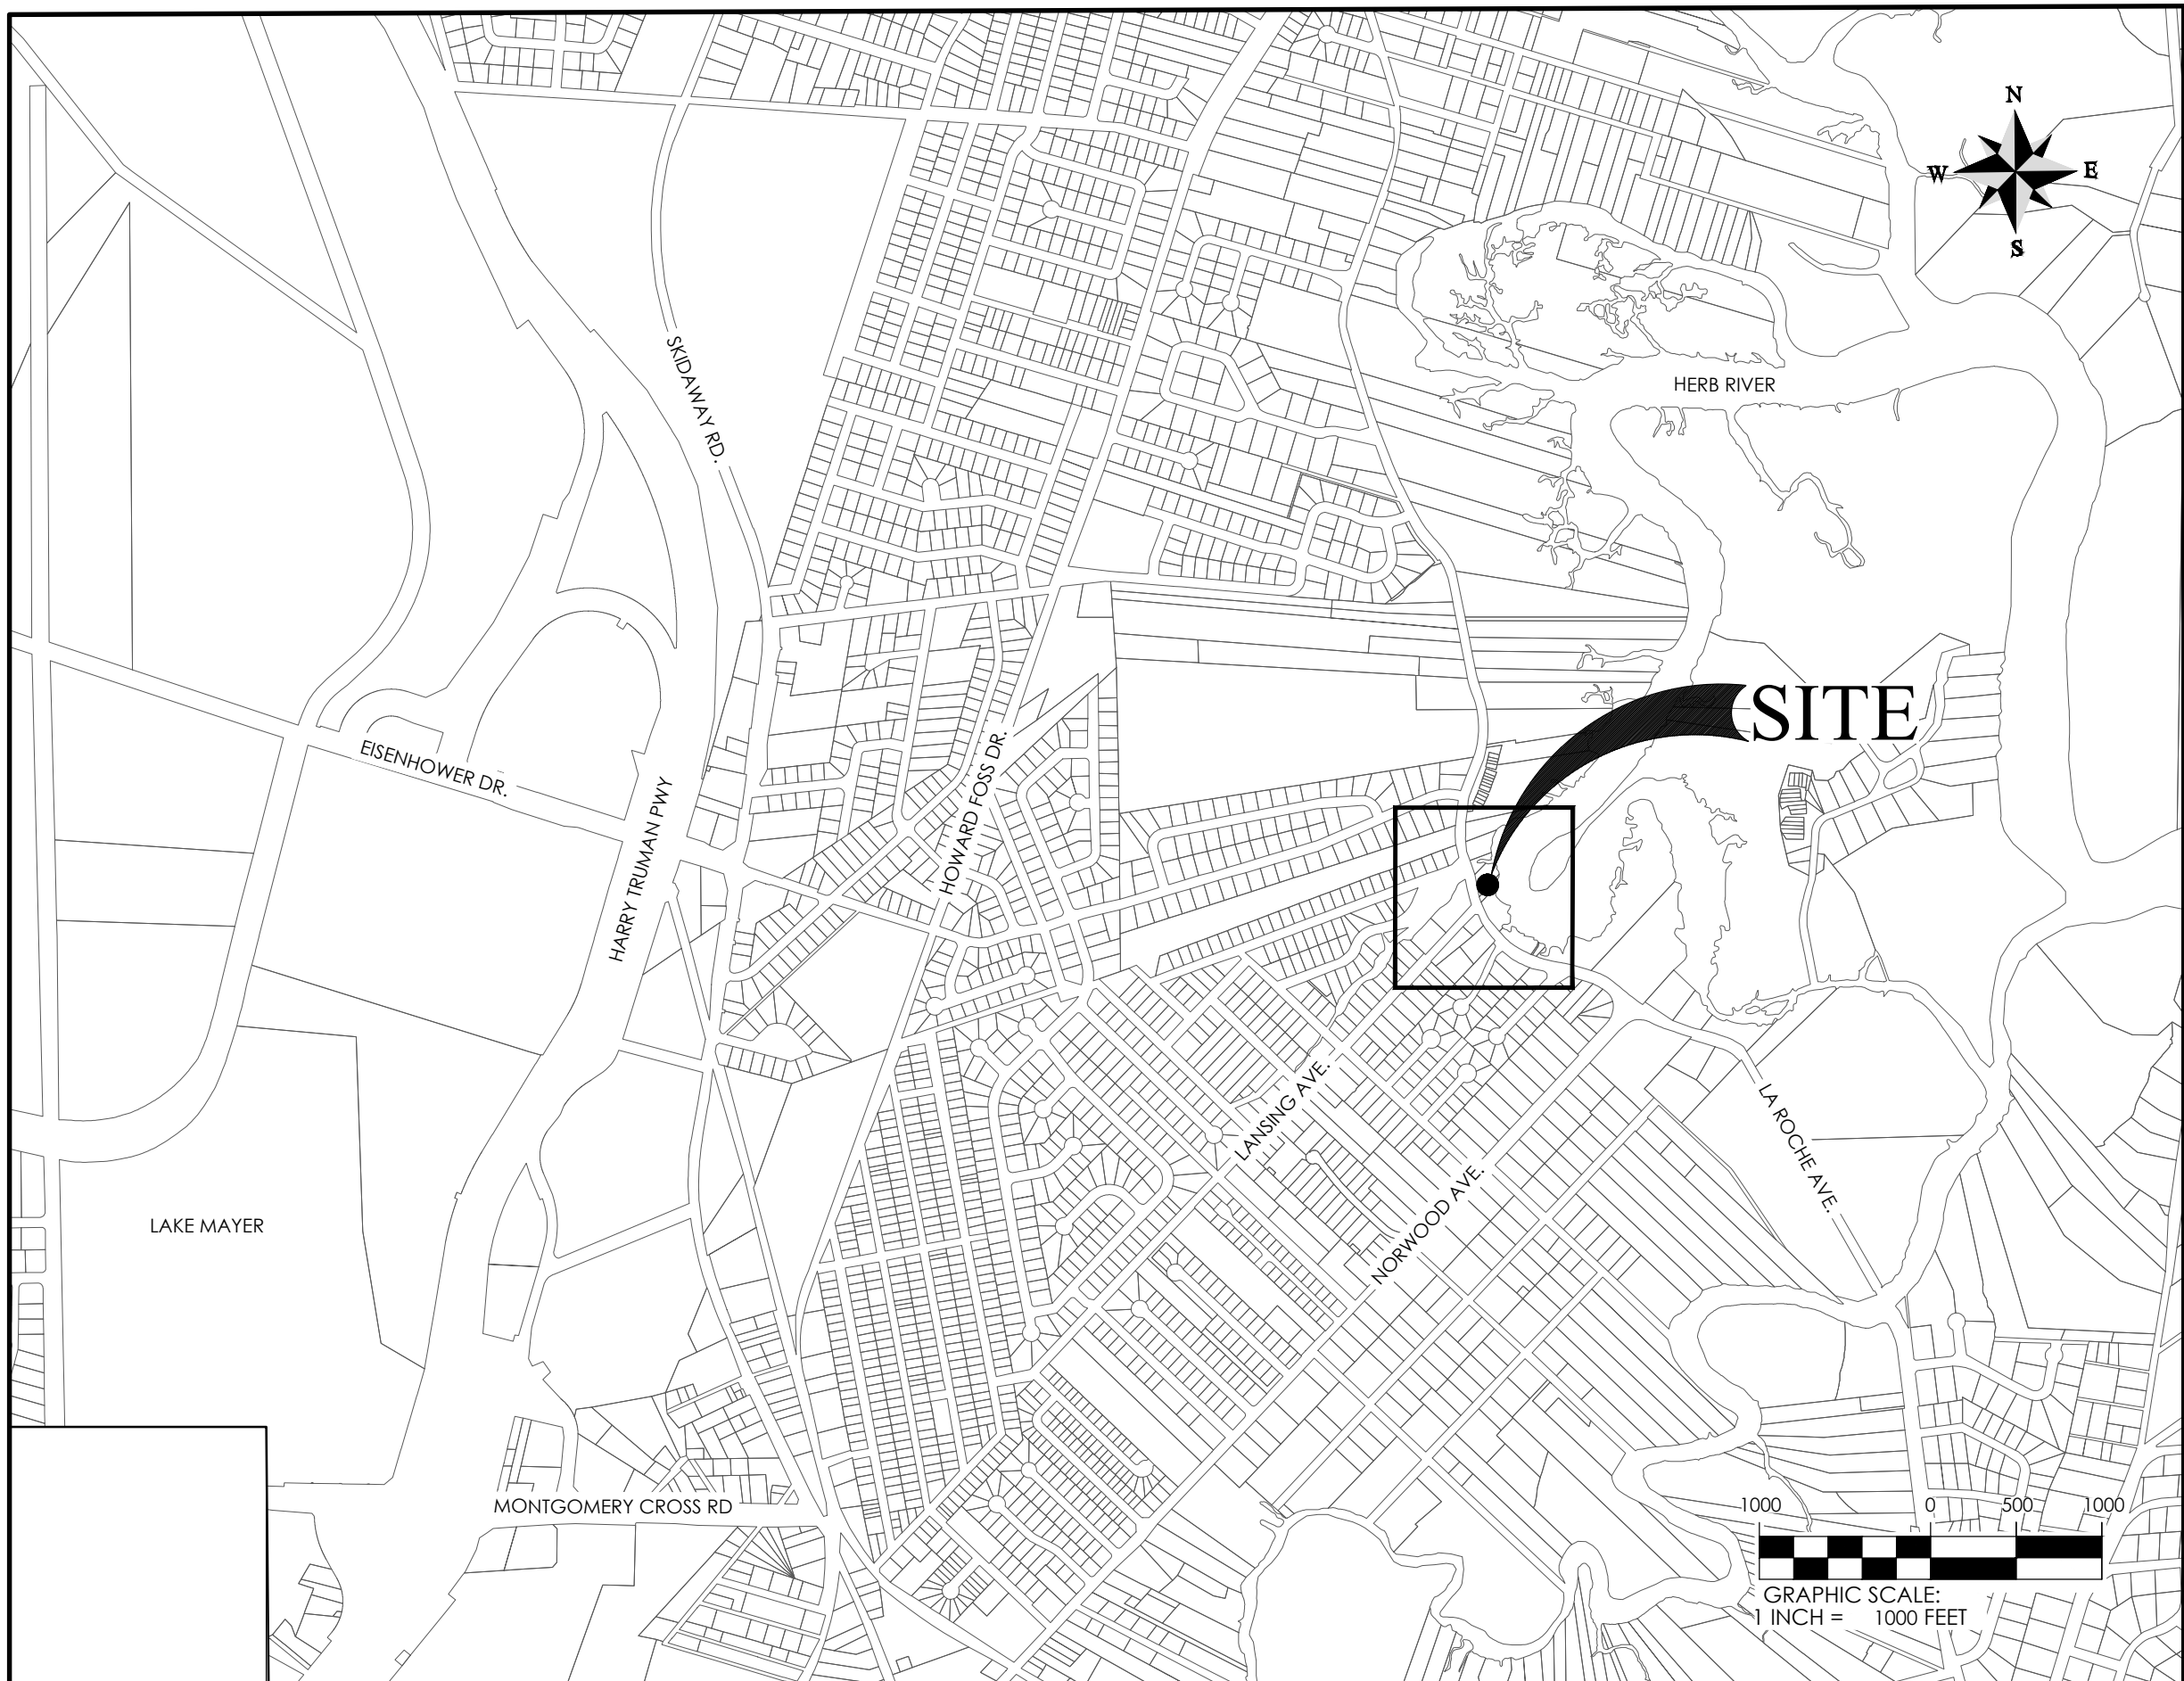

PEARL'S SALTWATER GRILL

SHEET NAME:
LOCATION MAP
CLIENT:
LAROCHE AVENUE PROPERTIES, LLC.
LOCATION: SAVANNAH, GA
DATE: 02/05/26 JOB NUMBER: J-32523.0000
DRAWN BY: MRE SHEET: 2
REVIEWED BY: JVG SCALE: 1" = 1000'



50 Park of Commerce Way
Savannah, GA 31405 • 912.234.5300

www.thomasandhutton.com

Z:\32523\32523.0000\ENGINEERING\DRAWINGS\DNR DRAWINGS PERMIT\32523.0000 - 03 SITE MAP.DWG - Feb 5, 2026 - 3:18 PM

PRE-FIRE SITE CONDITION							
STRUCTURE	PROJECT AREA	WITHIN UPLAND OUTSIDE 50' BUFFER (SF)	WITHIN UPLAND INSIDE 50' BUFFER (SF)	WITHIN UPLAND INSIDE 50' BUFFER (LF)	WITHIN COASTAL MARSHLANDS JURISDICTION (SF)	TOTAL (SF.)	TOTAL (LF.)
BUILDING	A	0	6,977	0	4,701 SF	11,678	0
WOOD DECK	A	0	0	0	1,153 SF	1,153	0
BULKHEAD	A	0	1,845	615	0	1,845	615
RIP RAP/CONCRETE	A	0	0	0	8,431 SF	8,431	0
PAVEMENT/SIDEWALK	A	4,202	9,792	0	0	13,994	0
PAVEMENT/SIDEWALK	B	14,685	10,231	0	0	24,916	0
TOTAL		18,887	28,845	615	14,285	62,017	615

PROPOSED SITE CONDITION							
STRUCTURE	PROJECT AREA	WITHIN UPLAND OUTSIDE 50' BUFFER (SF)	WITHIN UPLAND INSIDE 50' BUFFER (SF)	WITHIN UPLAND INSIDE 50' BUFFER (LF)	WITHIN COASTAL MARSHLANDS JURISDICTION (SF)	TOTAL (SF.)	TOTAL (LF.)
BUILDING	A	0	4,521	0	2,982	7,503	0
WOOD DECK	A	0	0	0	2,473	2,473	0
BULKHEAD	A	0	1,770	590	0	1,770	590
BULKHEAD	B	0	570	190	0	570	190
RIP RAP/CONCRETE	A	0	840	0	1,520	2,360	0
RIP RAP/CONCRETE	B	0	578	0	172	750	0
PAVEMENT/SIDEWALK	A	2,489	13,096	0	253	15,838	0
PAVEMENT/SIDEWALK	B	15,189	10,231	0	0	25,420	0
TOTAL		17,678	31,606	780	7,400	56,684	780

PEARL'S SALTWATER GRILL


SHEET NAME:
SUMMARY TABLES
CLIENT:
LAROCHE AVENUE PROPERTIES, LLC.
LOCATION: SAVANNAH, GA
DATE: 02/05/26 JOB NUMBER: J-32523.0000
DRAWN BY: MRE SHEET: 3
REVIEWED BY: JVG SCALE: ---



50 Park of Commerce Way
Savannah, GA 31405 • 912.234.5300

www.thomasandhutton.com

Z:\32523\32523.0000\ENGINEERING\DRAWINGS\DNR DRAWINGS\PERMIT\32523.0000 - 03 SITE MAP.DWG - Feb 5, 2026 - 3:19 PM

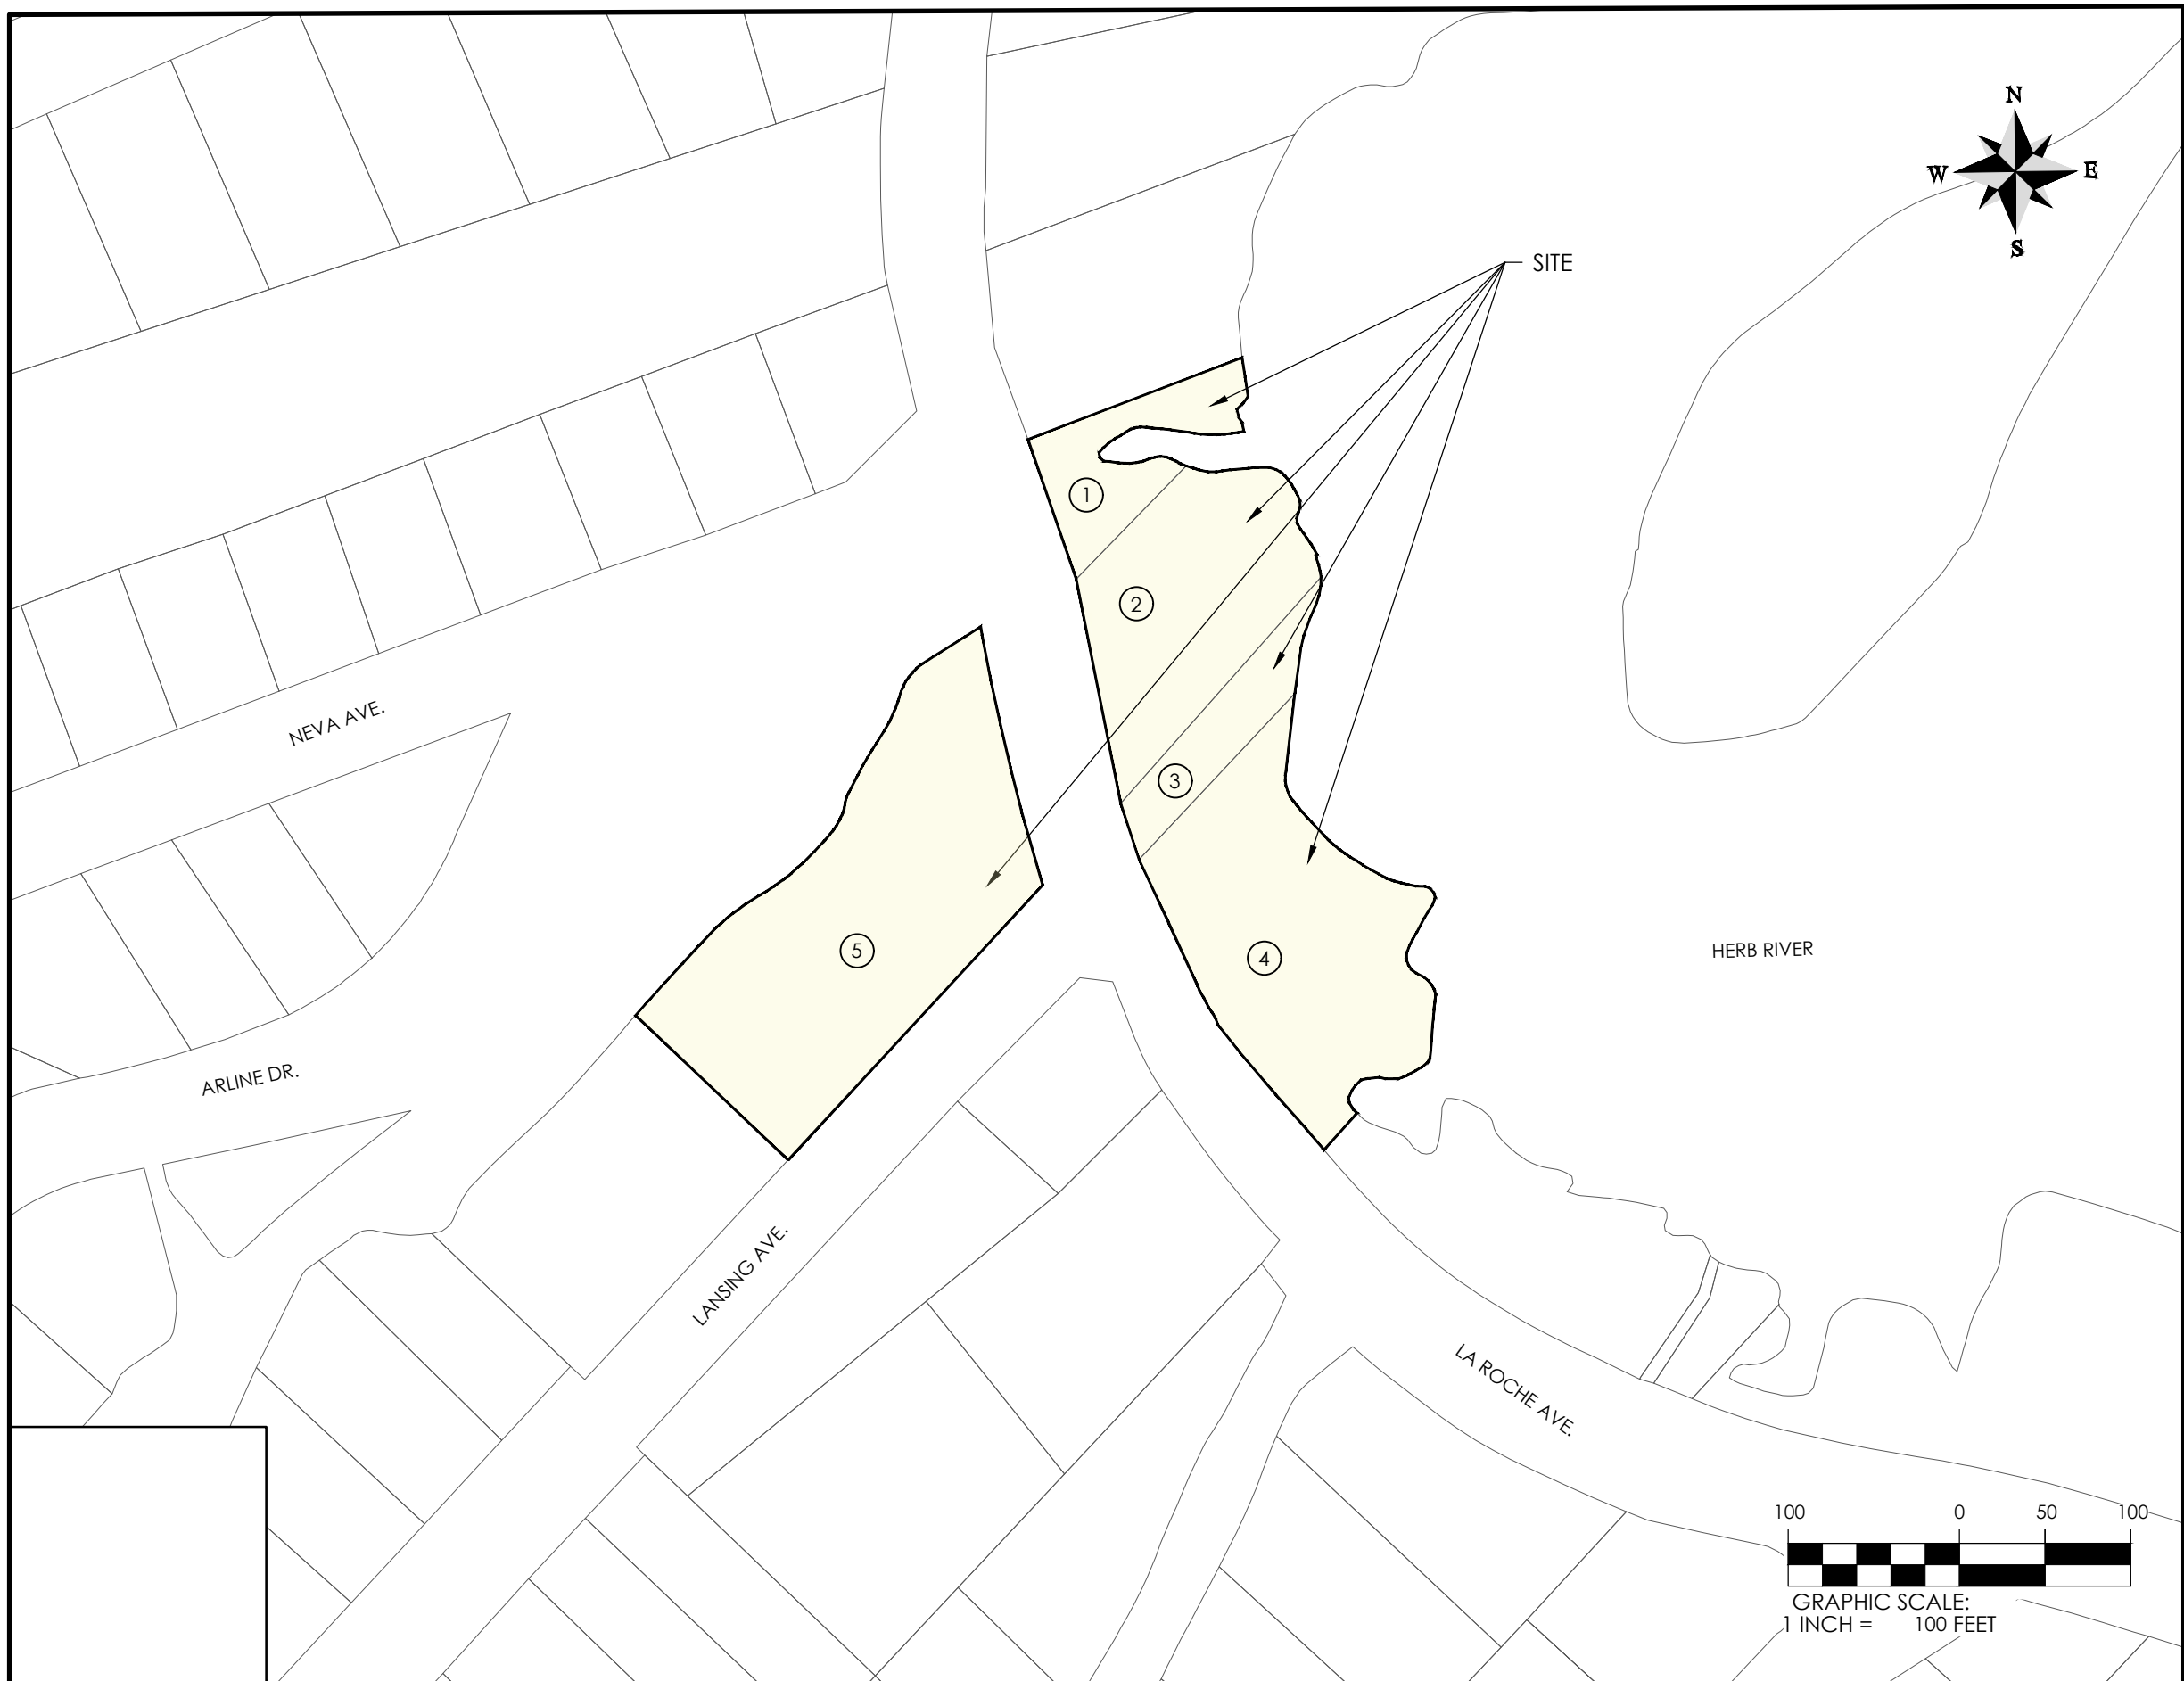

- ① PARID: 1-036-20-6032
LAKESIDE COMMUNITY CLUB INC
- ② PARID: 1-029-80-2014
LAROCHE AVENUE PROPERTIES LLC
- ③ PARID: 1-029-80-2032
LAROCHE AVENUE PROPERTIES LLC
- ④ PARID: 1-029-80-2015
LAROCHE AVENUE PROPERTIES LLC
- ⑤ PARID: 1-036-20-3026
LAROCHE AVENUE PROPERTIES LLC

PEARL'S SALTWATER GRILL

SHEET NAME:
PROPERTY OWNER MAP
CLIENT:
LAROCHE AVENUE PROPERTIES, LLC.
LOCATION: SAVANNAH, GA
DATE: 02/05/26 JOB NUMBER: J-32523.0000
DRAWN BY: MRE SHEET: 4
REVIEWED BY: JVG SCALE: 1" = 100'



50 Park of Commerce Way
Savannah, GA 31405 • 912.234.5300

www.thomasandhutton.com

Z:\32523\32523.0000\ENGINEERING\DRAWINGS\DNF DRAWINGS PERMIT\32523.0000 - 04 EXISTING CONDITIONS (PRE-FIRE AERIAL).DWG - Feb 5, 2026 - 3:19 PM



PROJECT AREA B
TOTAL AREA: 33,904 SF

PROJECT AREA A
TOTAL AREA: 58,805 SF

PEARL'S SALTWATER GRILL

SHEET NAME:
EXISTING CONDITIONS (PRE-FIRE AERIAL)
CLIENT:
LAROCHE AVENUE PROPERTIES, LLC.
LOCATION: SAVANNAH, GA
DATE: 02/05/26 JOB NUMBER: J-32523.0000
DRAWN BY: MRE SHEET: 5
REVIEWED BY: JVG SCALE: 1" = 50'



50 Park of Commerce Way
Savannah, GA 31405 • 912.234.5300

www.thomasandhutton.com

Z:\32523\32523.0000\ENGINEERING\DRAWINGS\DNR DRAWINGS PERMIT\32523.0000 - 05 EXISTING CONDITIONS (PRE-FIRE).DWG - Feb 5, 2026 - 3:19 PM

IMPACTS SUMMARY				
DESCRIPTION	BUILDING (SF)	PAVEMENT /SIDEWALK (SF)	DECK (SF)	RIP RAP (SF)
WATERWARD OF DNR LINE	4,701	---	1,153	8,431
IMPACTS WITHIN 50' UPLAND COMPONENT BUFFER	6,977	20,023	---	0



LEGEND

- UPLAND
- COASTAL MARSHLAND
- PILE SUPPORTED
- RIP RAP
- PAVEMENT/SIDEWALK
- BUILDING
- DECK


PEARL'S SALTWATER GRILL

SHEET NAME:
EXISTING CONDITIONS (PRE-FIRE)
CLIENT:
LAROCHE AVENUE PROPERTIES, LLC.
LOCATION: SAVANNAH, GA
DATE: 02/05/26 JOB NUMBER: J-32523.0000
DRAWN BY: MRE SHEET: 6
REVIEWED BY: JVG SCALE: 1" = 50'



50 Park of Commerce Way
Savannah, GA 31405 • 912.234.5300

www.thomasandhutton.com

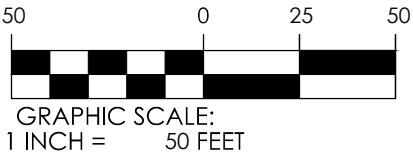

Z:\32523\32523.0000\ENGINEERING\DRAWINGS\DNR DRAWINGS PERMIT\32523.0000 - 06 EXISTING CONDITIONS (POST FIRE).DWG - Feb 5, 2026 - 3:19 PM

IMPACTS SUMMARY				
DESCRIPTION	BUILDING (SF)	PAVEMENT /SIDEWALK (SF)	CONCRETE FOUNDATION (SF)	RIP RAP (SF)
WATERWARD OF DNR LINE	162	---	---	8,431
IMPACTS WITHIN 50' UPLAND COMPONENT BUFFER	1,196	20,023	4,961	0



LEGEND

UPLAND

COASTAL MARSHLAND

PILE SUPPORTED

RIP RAP

PAVEMENT/SIDEWALK

BUILDING

CONCRETE FOUNDATION

PEARL'S SALTWATER GRILL

SHEET NAME:
EXISTING CONDITIONS (POST FIRE)

CLIENT:
LAROCHE AVENUE PROPERTIES, LLC.

LOCATION: SAVANNAH, GA

DATE: 02/05/26 JOB NUMBER: J-32523.0000

DRAWN BY: MRE SHEET: 7

REVIEWED BY: JVG SCALE: 1" = 50'


THOMAS & HUTTON

50 Park of Commerce Way
Savannah, GA 31405 • 912.234.5300

www.thomasandhutton.com

Z:\32523\32523.0000\ENGINEERING\DRAWINGS\DNR DRAWINGS\PERMIT\32523.0000 - 07 PROPOSED IMPACT PLANDWG - Feb 5, 2026 - 3:19 PM

IMPACTS SUMMARY				
DESCRIPTION	BUILDING (SF)	PAVEMENT /SIDEWALK (SF)	DECK (SF)	RIP RAP (SF)
WATERWARD OF DNR LINE	2,982	253	2,473	1,692
IMPACTS WITHIN 50' UPLAND COMPONENT BUFFER	4,521	23,327	---	1,418

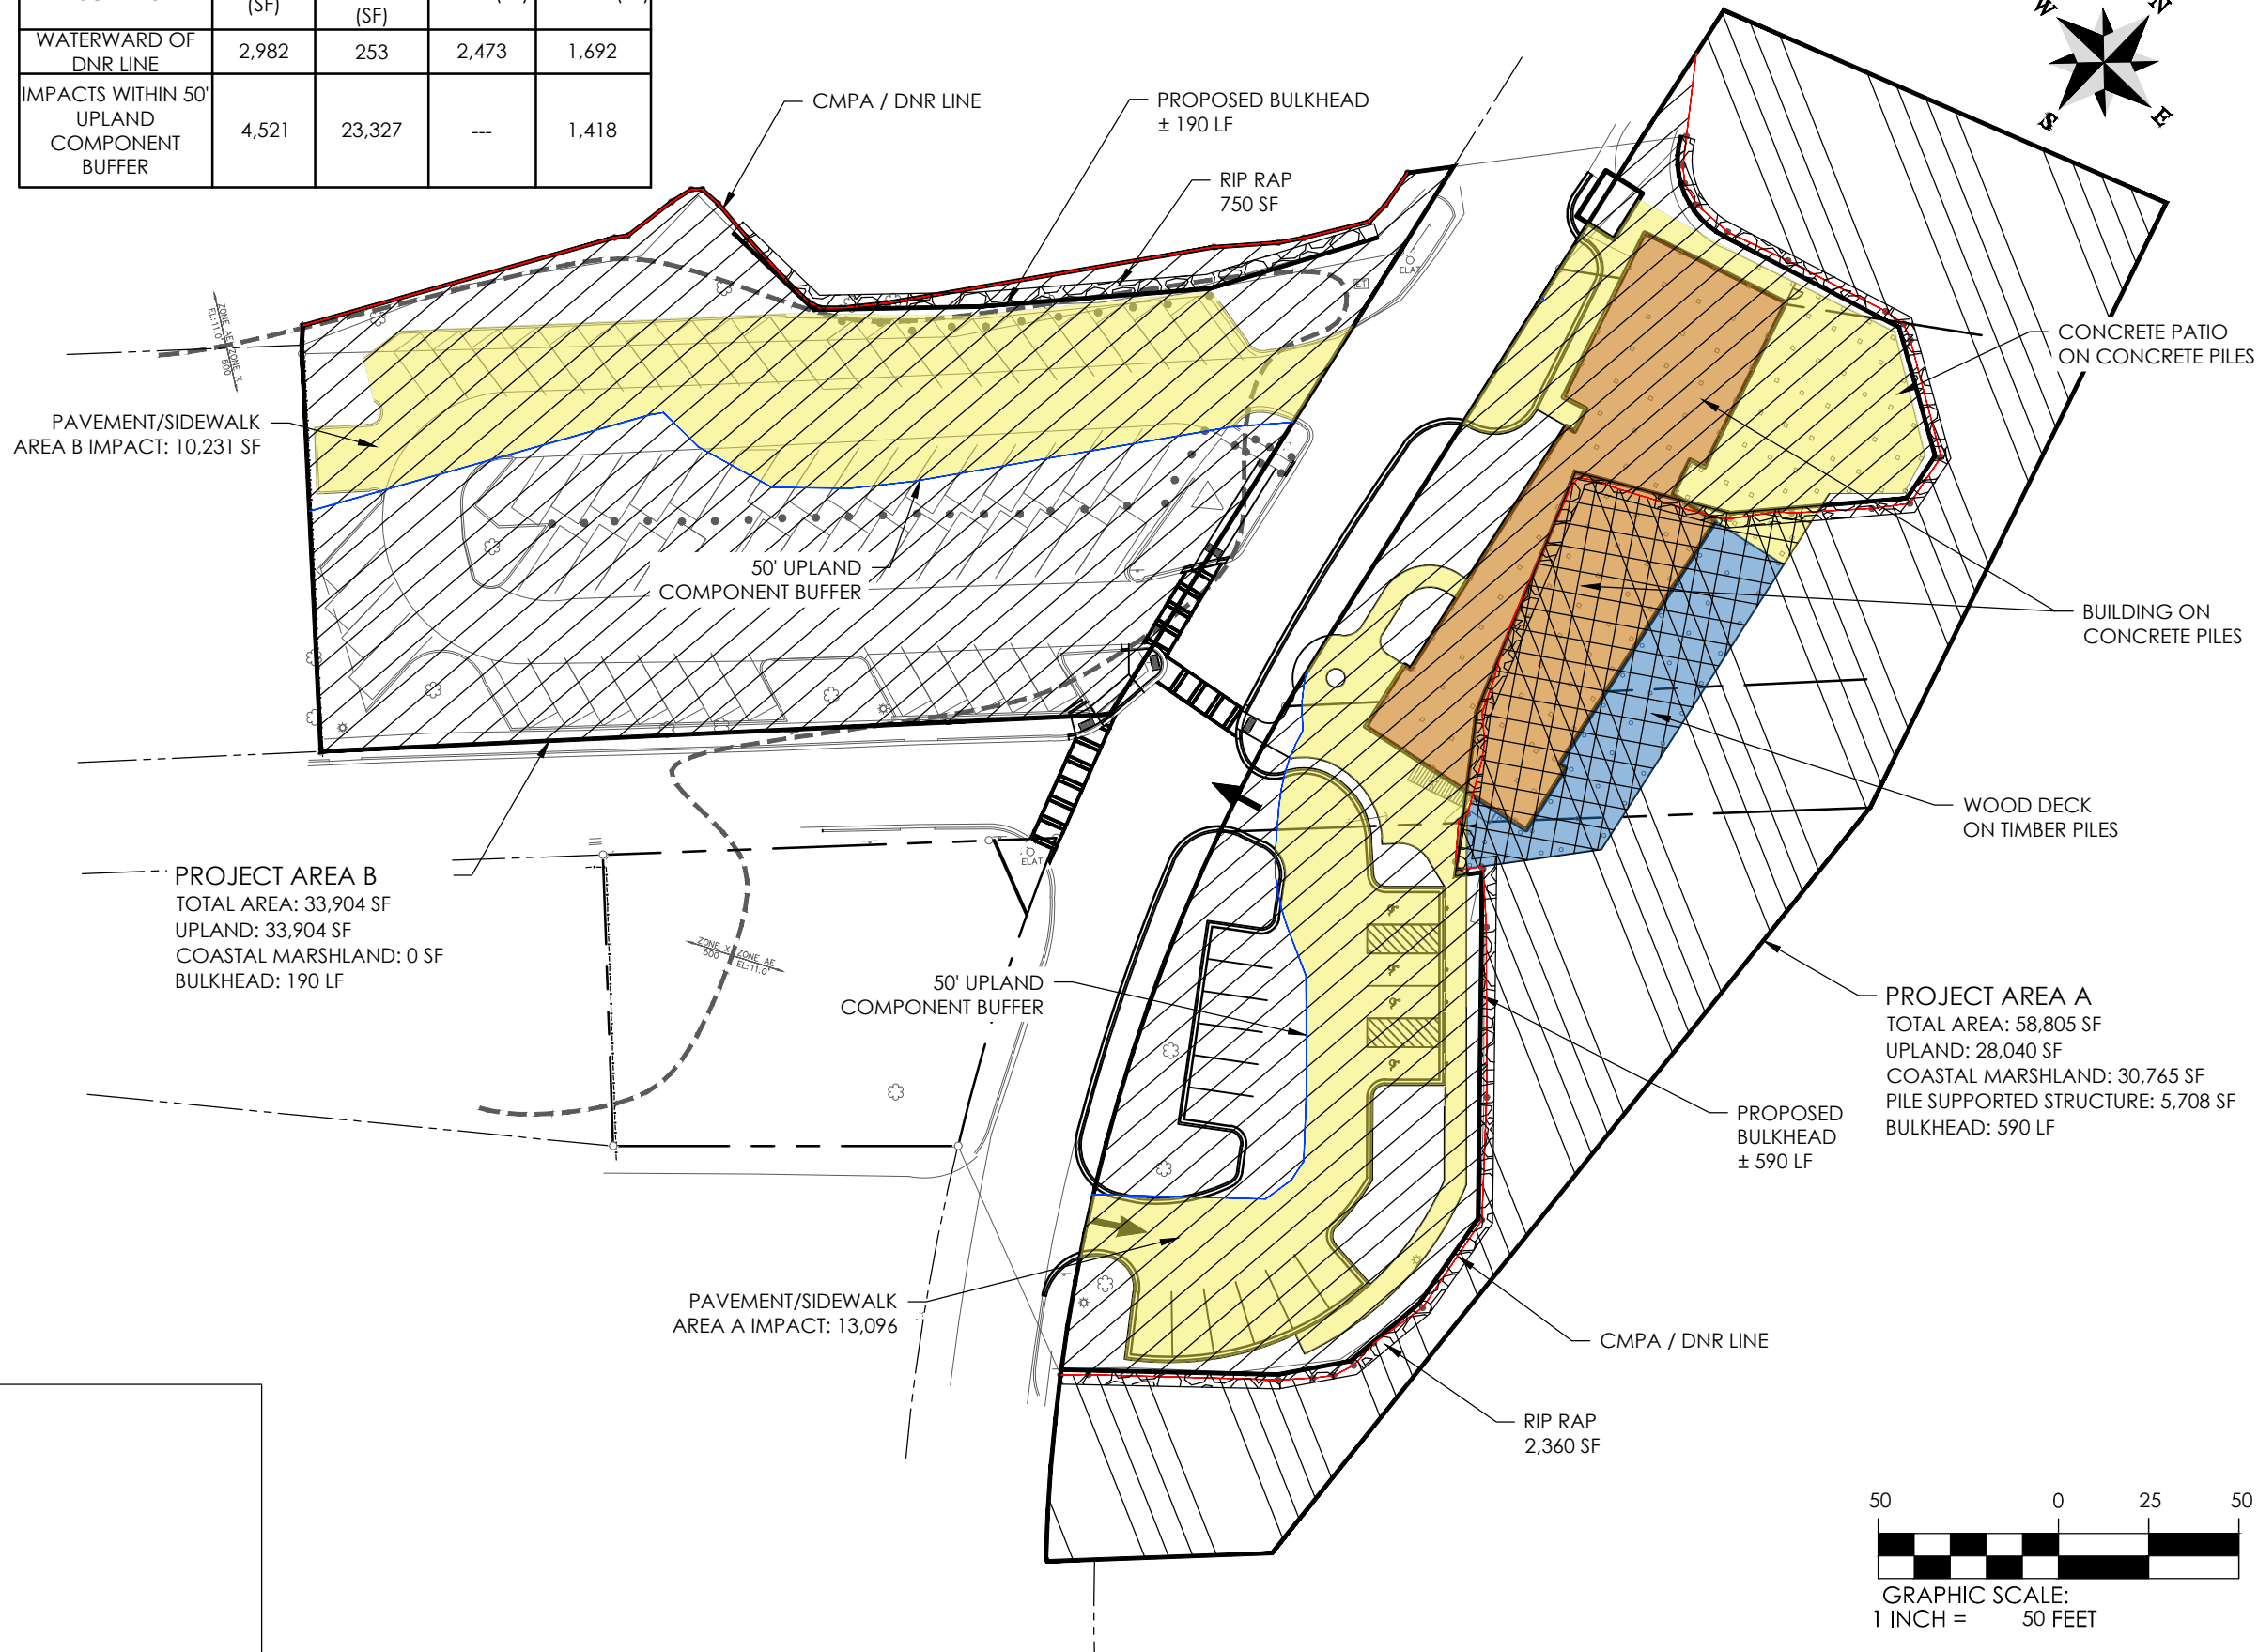

LEGEND

	UPLAND
	COASTAL MARSHLAND
	PILE SUPPORTED
	PAVEMENT/SIDEWALK
	BUILDING
	WOOD DECK

PROJECT PILE INFORMATION (APPROX.):

- TIMBER DECK PILES (40): 12" DIAMETER PILES, ALL BEYOND CMPA LINE
- CONCRETE PILES (149): 14" SQUARE PILES. 48 PILES BEYOND CMPA LINE.
- TIMBER BULKHEAD PILES (165): 12" DIAMETER ALONG CMPA LINE.


PEARL'S SALTWATER GRILL

SHEET NAME:
PROPOSED IMPACT PLAN
CLIENT:
LAROCHE AVENUE PROPERTIES, LLC.
LOCATION: SAVANNAH, GA
DATE: 02/05/26 JOB NUMBER: J-32523.0000
DRAWN BY: MRE SHEET: 8
REVIEWED BY: JVG SCALE: 1" = 50'



50 Park of Commerce Way
Savannah, GA 31405 • 912.234.5300

www.thomasandhutton.com

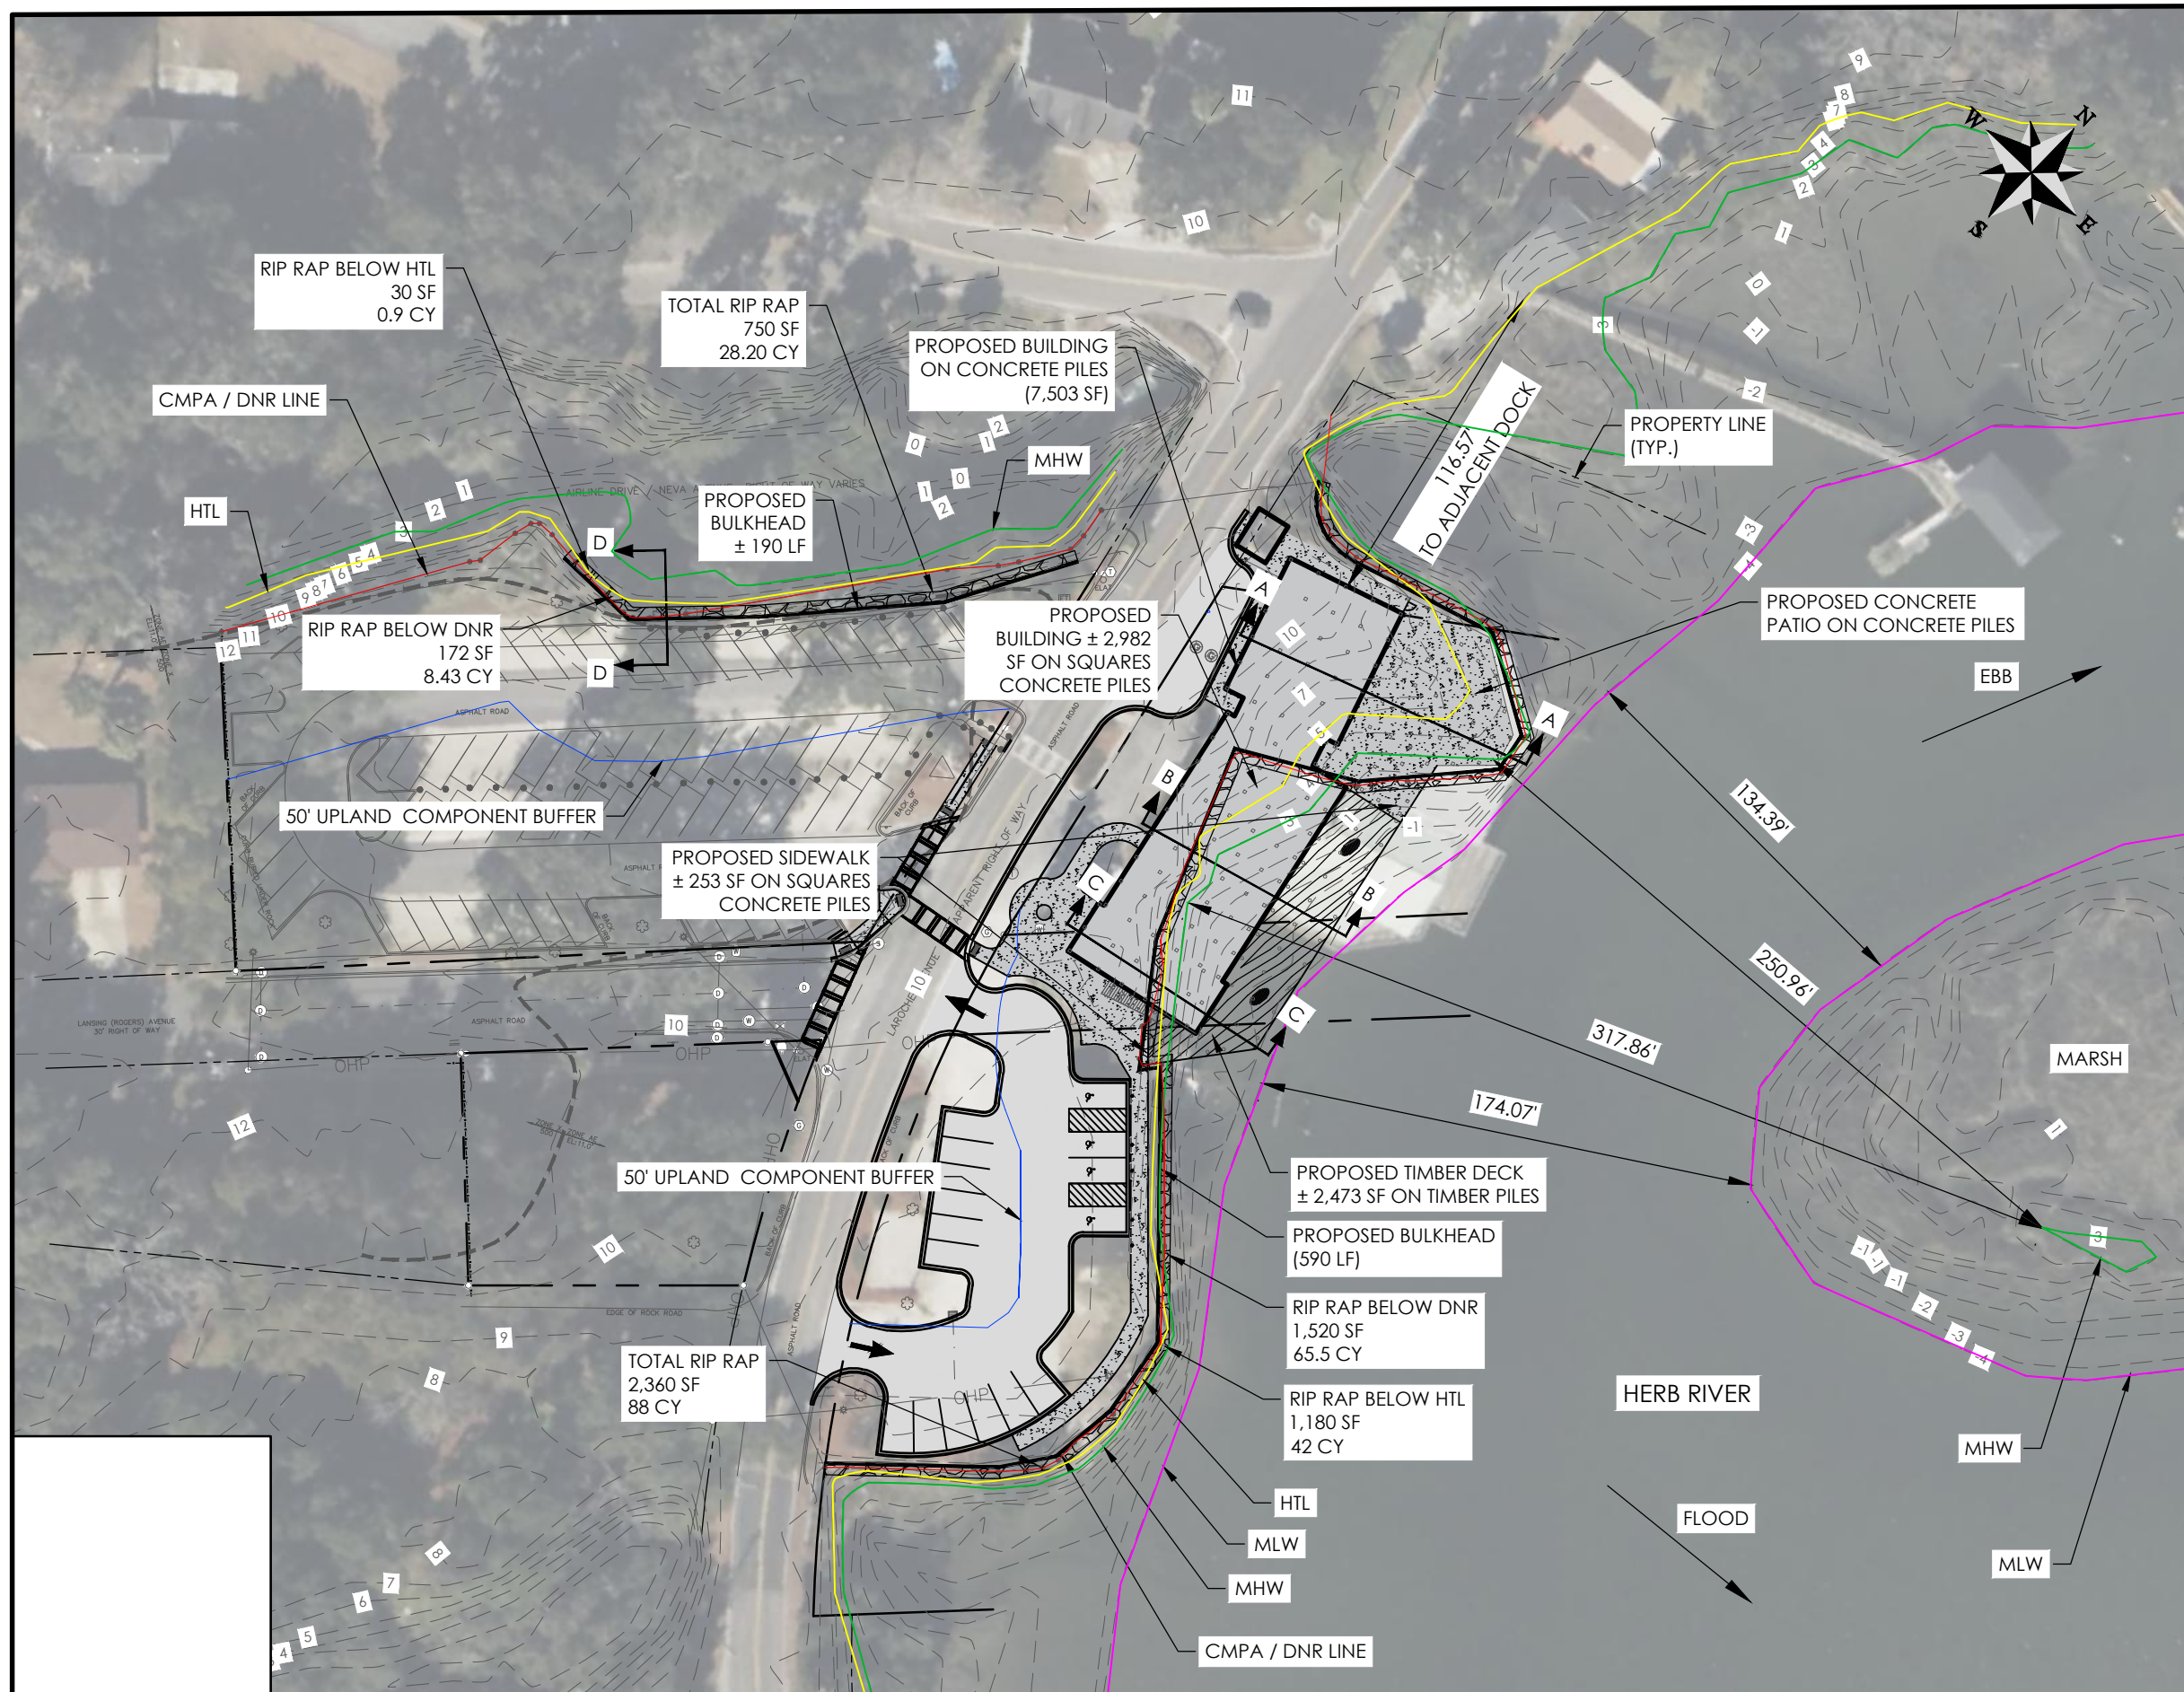


PEARL'S SALTWATER GRILL
SHEET NAME:
SITE PLAN
CLIENT:
LAROCHE AVENUE PROPERTIES, LLC.
LOCATION: SAVANNAH, GA
DATE: 02/05/26 JOB NUMBER: J-32523.0000
DRAWN BY: MRE SHEET: 9
REVIEWED BY: JVG SCALE: 1" = 60'



50 Park of Commerce Way
Savannah, GA 31405 • 912.234.5300

www.thomasandhutton.com

Z:\32523\32523.0000\ENGINEERING\DRAWINGS\DNR DRAWINGS\PERMIT\32523.0000 - 09 SECTIONS.DWG - Feb 5, 2026 - 3:19 PM

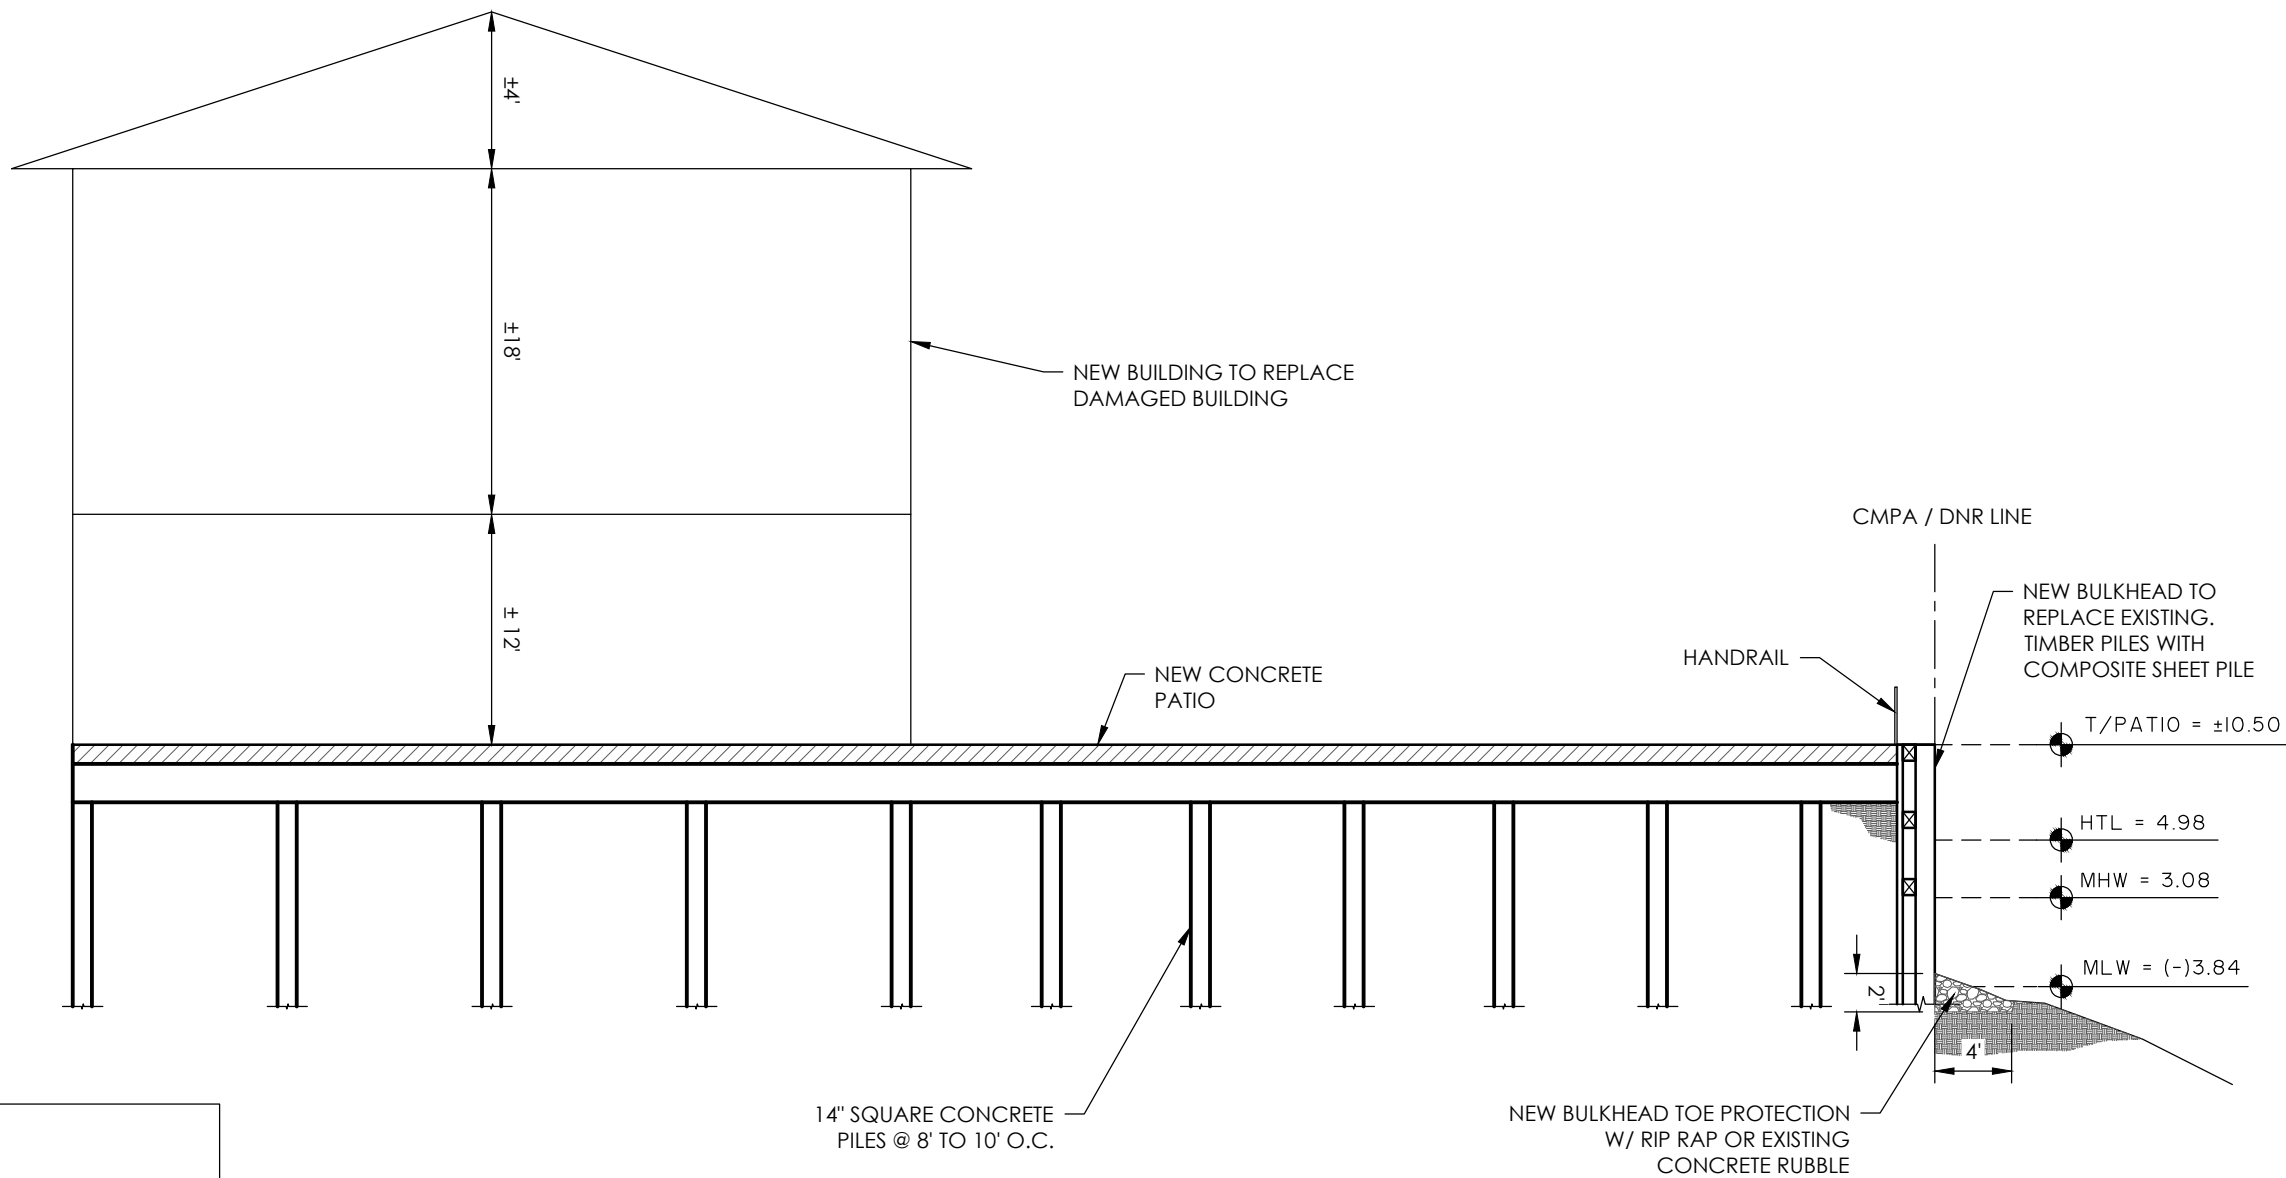

PEARL'S SALTWATER GRILL

SHEET NAME:

SECTION A-A

CLIENT:

LAROCHE AVENUE PROPERTIES, LLC.

LOCATION: SAVANNAH, GA

DATE: 02/05/26

JOB NUMBER: J-32523.0000

DRAWN BY: MRE

SHEET: 10

REVIEWED BY: JVG


SCALE: N.T.S.



50 Park of Commerce Way
Savannah, GA 31405 • 912.234.5300

www.thomasandhutton.com

Z:\32523\32523.0000\ENGINEERING\DRAWINGS\DNR DRAWINGS\PERMIT\32523.0000 - 09 SECTIONS.DWG - Feb 5, 2026 - 3:19 PM

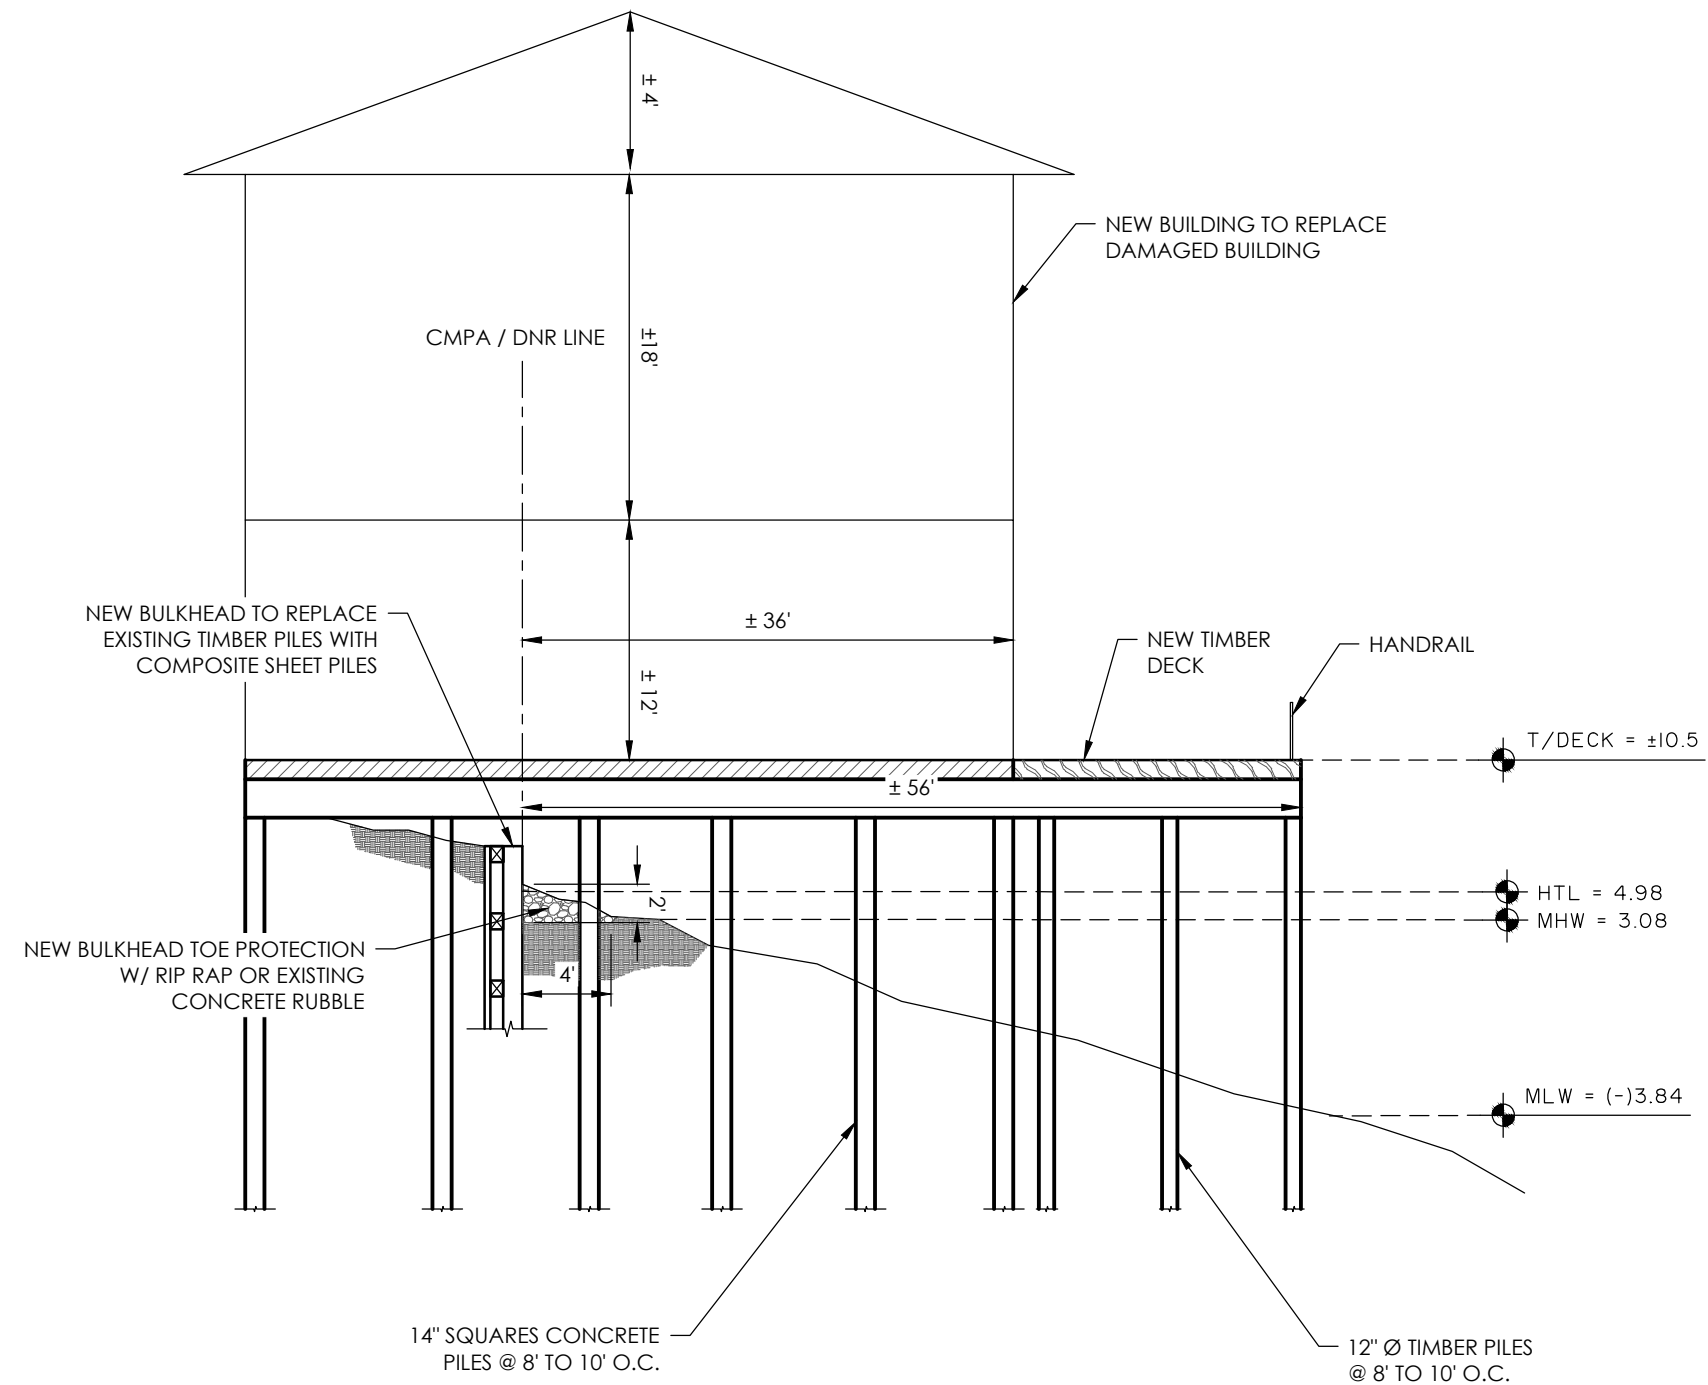

PEARL'S SALTWATER GRILL

SHEET NAME:

SECTION B-B

CLIENT:

LAROCHE AVENUE PROPERTIES, LLC.

LOCATION: SAVANNAH, GA

DATE: 02/05/26

JOB NUMBER: J-32523.0000

DRAWN BY: MRE

SHEET: 11

REVIEWED BY: JVG


SCALE: N.T.S.



50 Park of Commerce Way
Savannah, GA 31405 • 912.234.5300

www.thomasandhutton.com

Z:\32523\32523.0000\ENGINEERING\DRAWINGS\DNR DRAWINGS\PERMIT\32523.0000 - 09 SECTIONS.DWG - Feb 5, 2026 - 3:19 PM

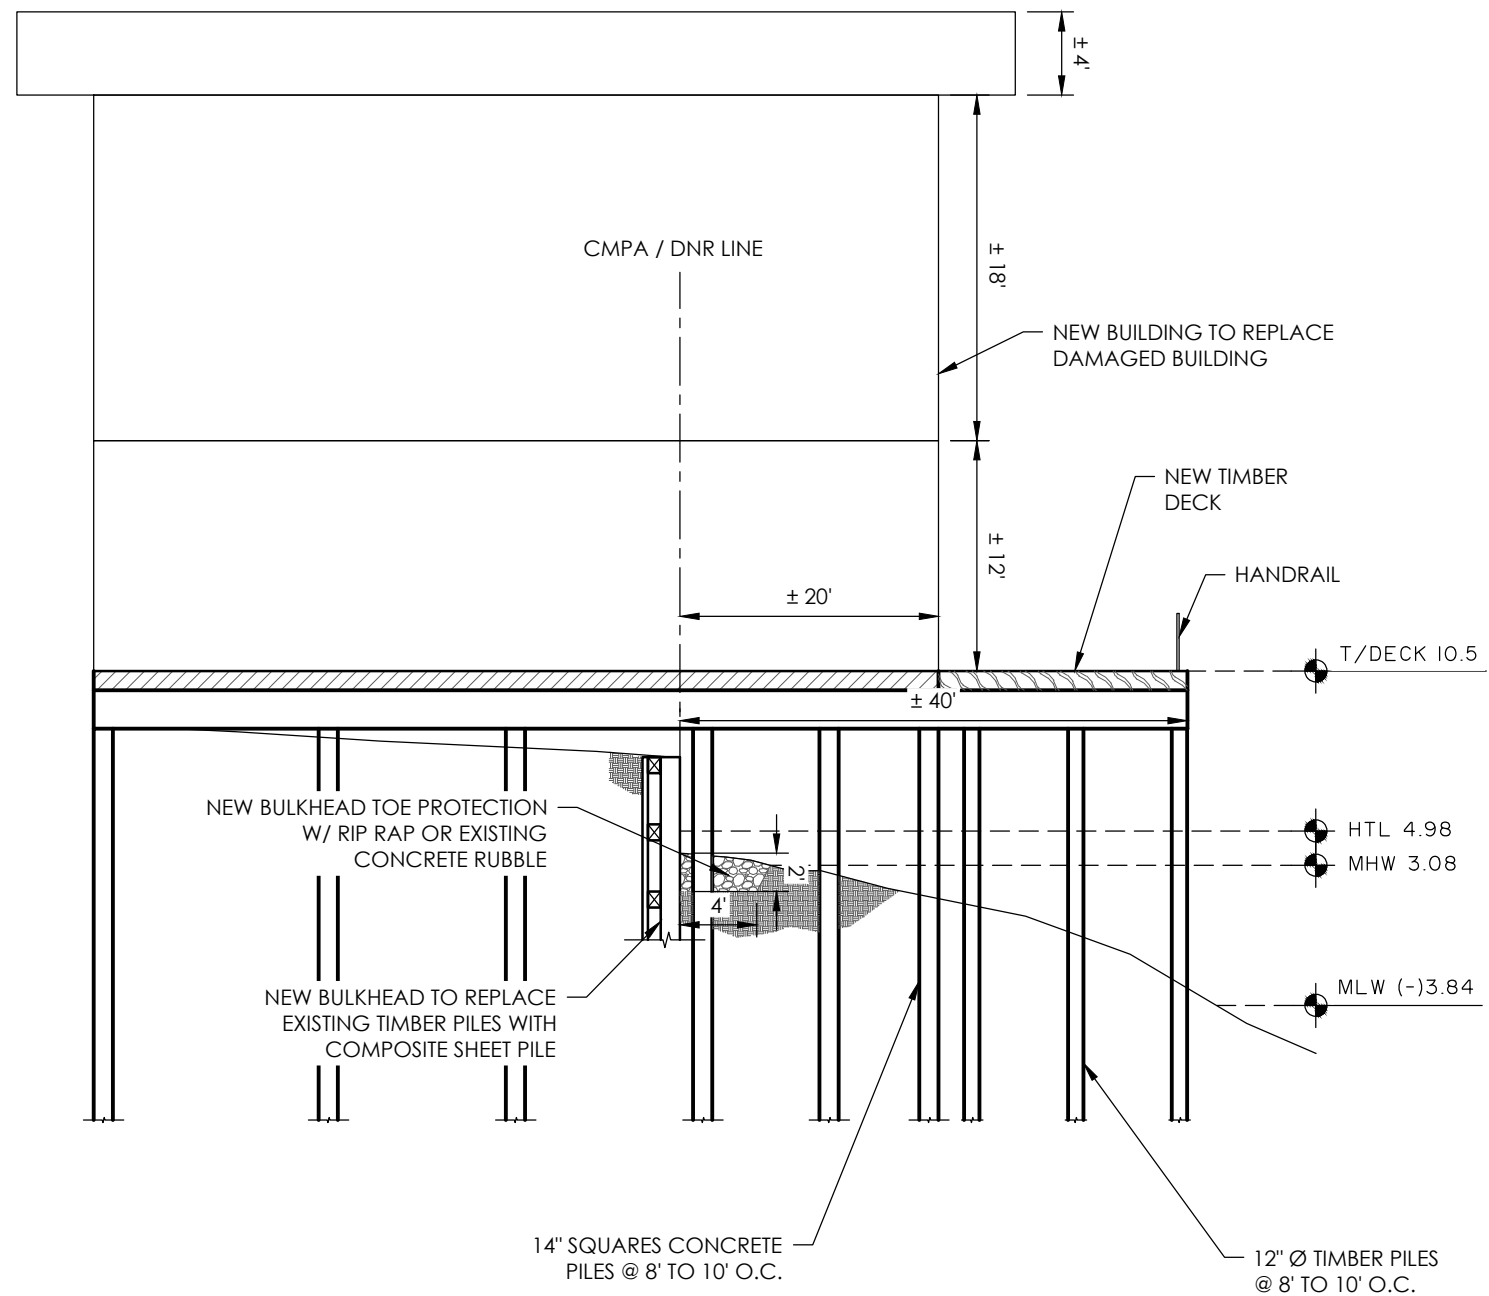

PEARL'S SALTWATER GRILL

SHEET NAME:

SECTION C-C

CLIENT:

LAROCHE AVENUE PROPERTIES, LLC.

LOCATION: SAVANNAH, GA

DATE: 02/05/26

JOB NUMBER: J-32523.0000

DRAWN BY: MRE

SHEET: 12

REVIEWED BY: JVG


SCALE: N.T.S.



50 Park of Commerce Way
Savannah, GA 31405 • 912.234.5300

www.thomasandhutton.com

Z:\32523\32523.0000\ENGINEERING\DRAWINGS\DNIR DRAWINGS\PERMIT\32523.0000 - 09 SECTIONS.DWG - Feb 5, 2026 - 3:19 PM

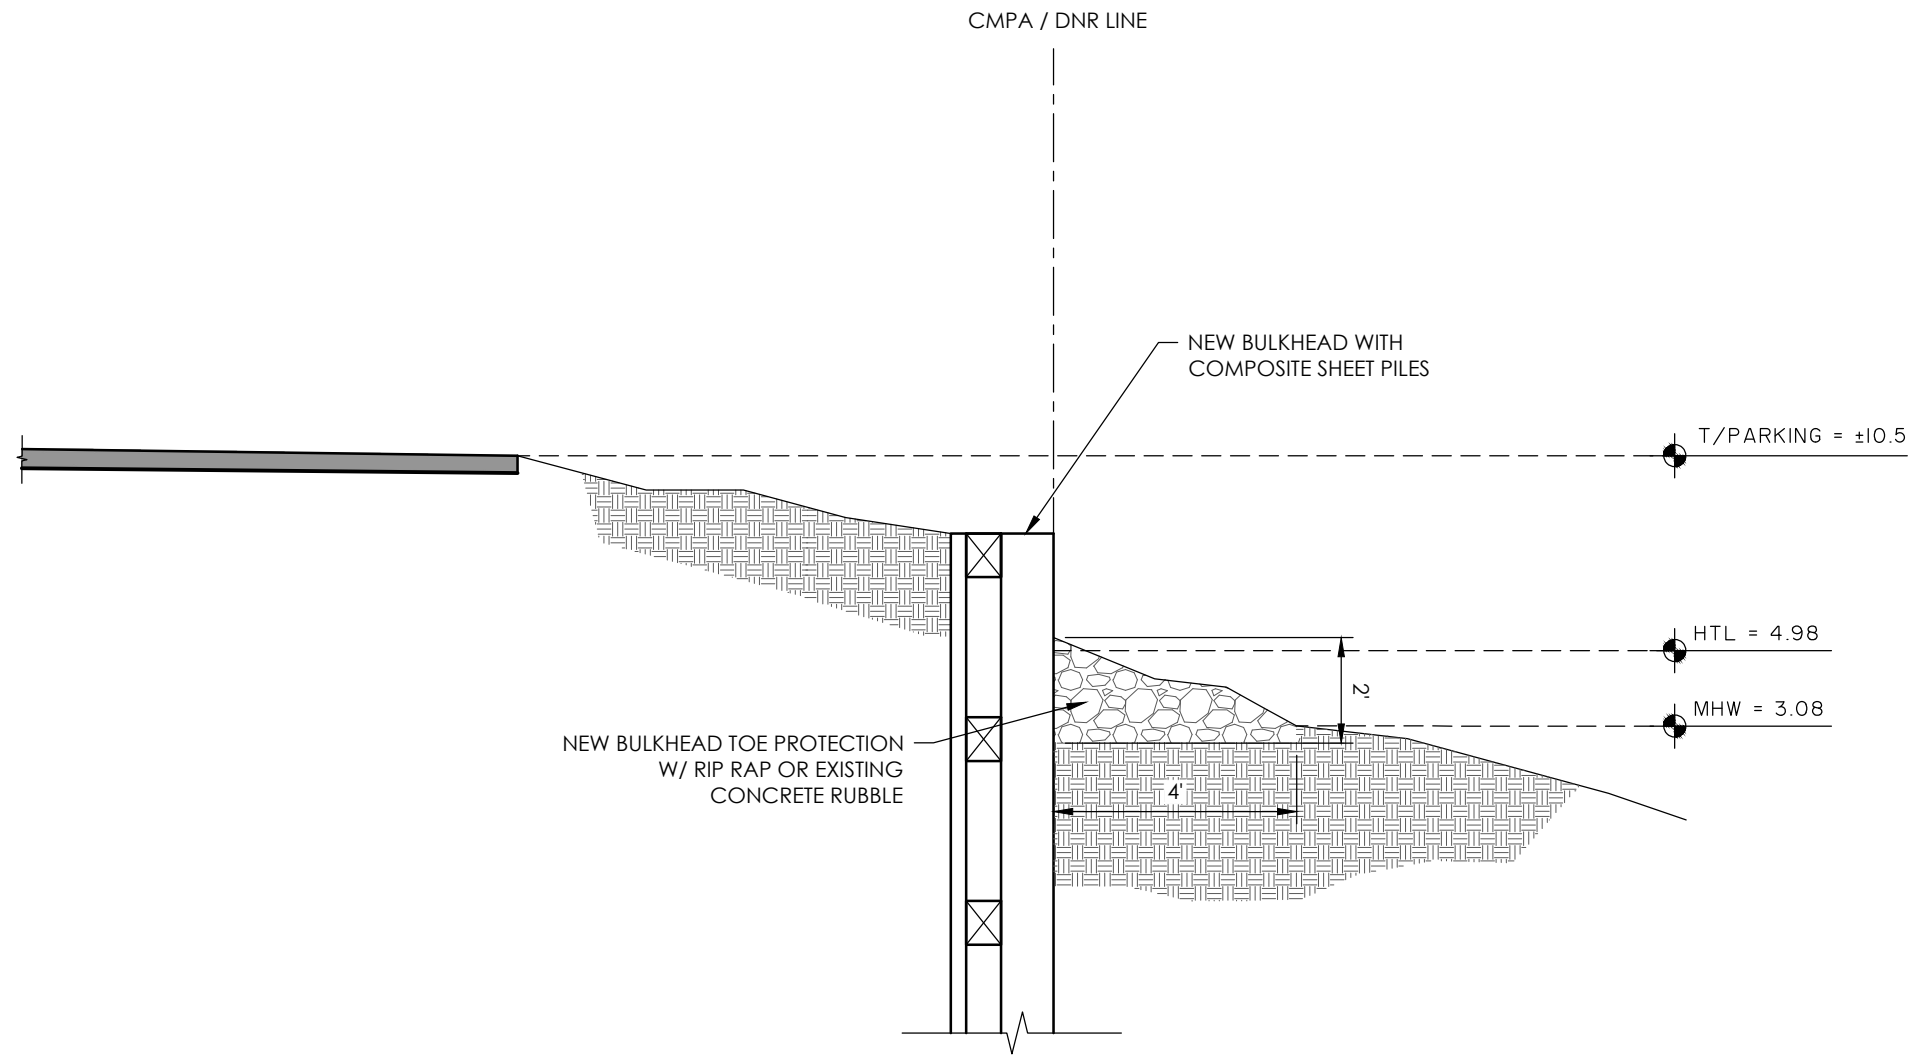

PEARL'S SALTWATER GRILL

SHEET NAME:

SECTION D-D

CLIENT:

LAROCHE AVENUE PROPERTIES, LLC.

LOCATION: SAVANNAH, GA

DATE: 02/05/26

JOB NUMBER: J-32523.0000

DRAWN BY: MRE

SHEET: 13

REVIEWED BY: JVG

SCALE: N.T.S.



50 Park of Commerce Way
Savannah, GA 31405 • 912.234.5300


www.thomasandhutton.com

Z:\32523\32523.0000\ENGINEERING\DRAWINGS\DNR DRAWINGS\PERMIT\32523.0000 - PRE EXHIBIT.DWG - Feb 28, 2025 - 7:46 AM



PROJECT AREA B
TOTAL AREA: 33,904 SF
IMPERVIOUS: 24,915 SF

PROJECT AREA A
TOTAL AREA: 58,805 SF
IMPERVIOUS: 32,750 SF

LEGEND

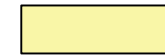

IMPERVIOUS

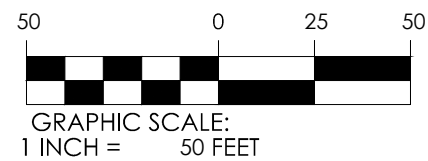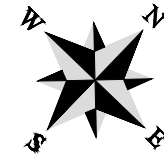

PEARL'S SALTWATER GRILL

SHEET NAME:
PRE-DEVELOPMENT EXHIBIT

CLIENT:
LAROCHE AVENUE PROPERTIES, LLC.


LOCATION: SAVANNAH, GA
DATE: 01/31/25 JOB NUMBER: J-32523.0000
DRAWN BY: MRE SHEET: EX1.1
REVIEWED BY: JVG SCALE: 1" = 50'



50 Park of Commerce Way
Savannah, GA 31405 • 912.234.5300

www.thomasandhutton.com


Z:\32523\32523.000\ENGINEERING\DRAWINGS\DMR DRAWINGS PERMIT\32523.0000 - POST EXHIBIT.DWG - Feb 28, 2025 - 8:13 AM

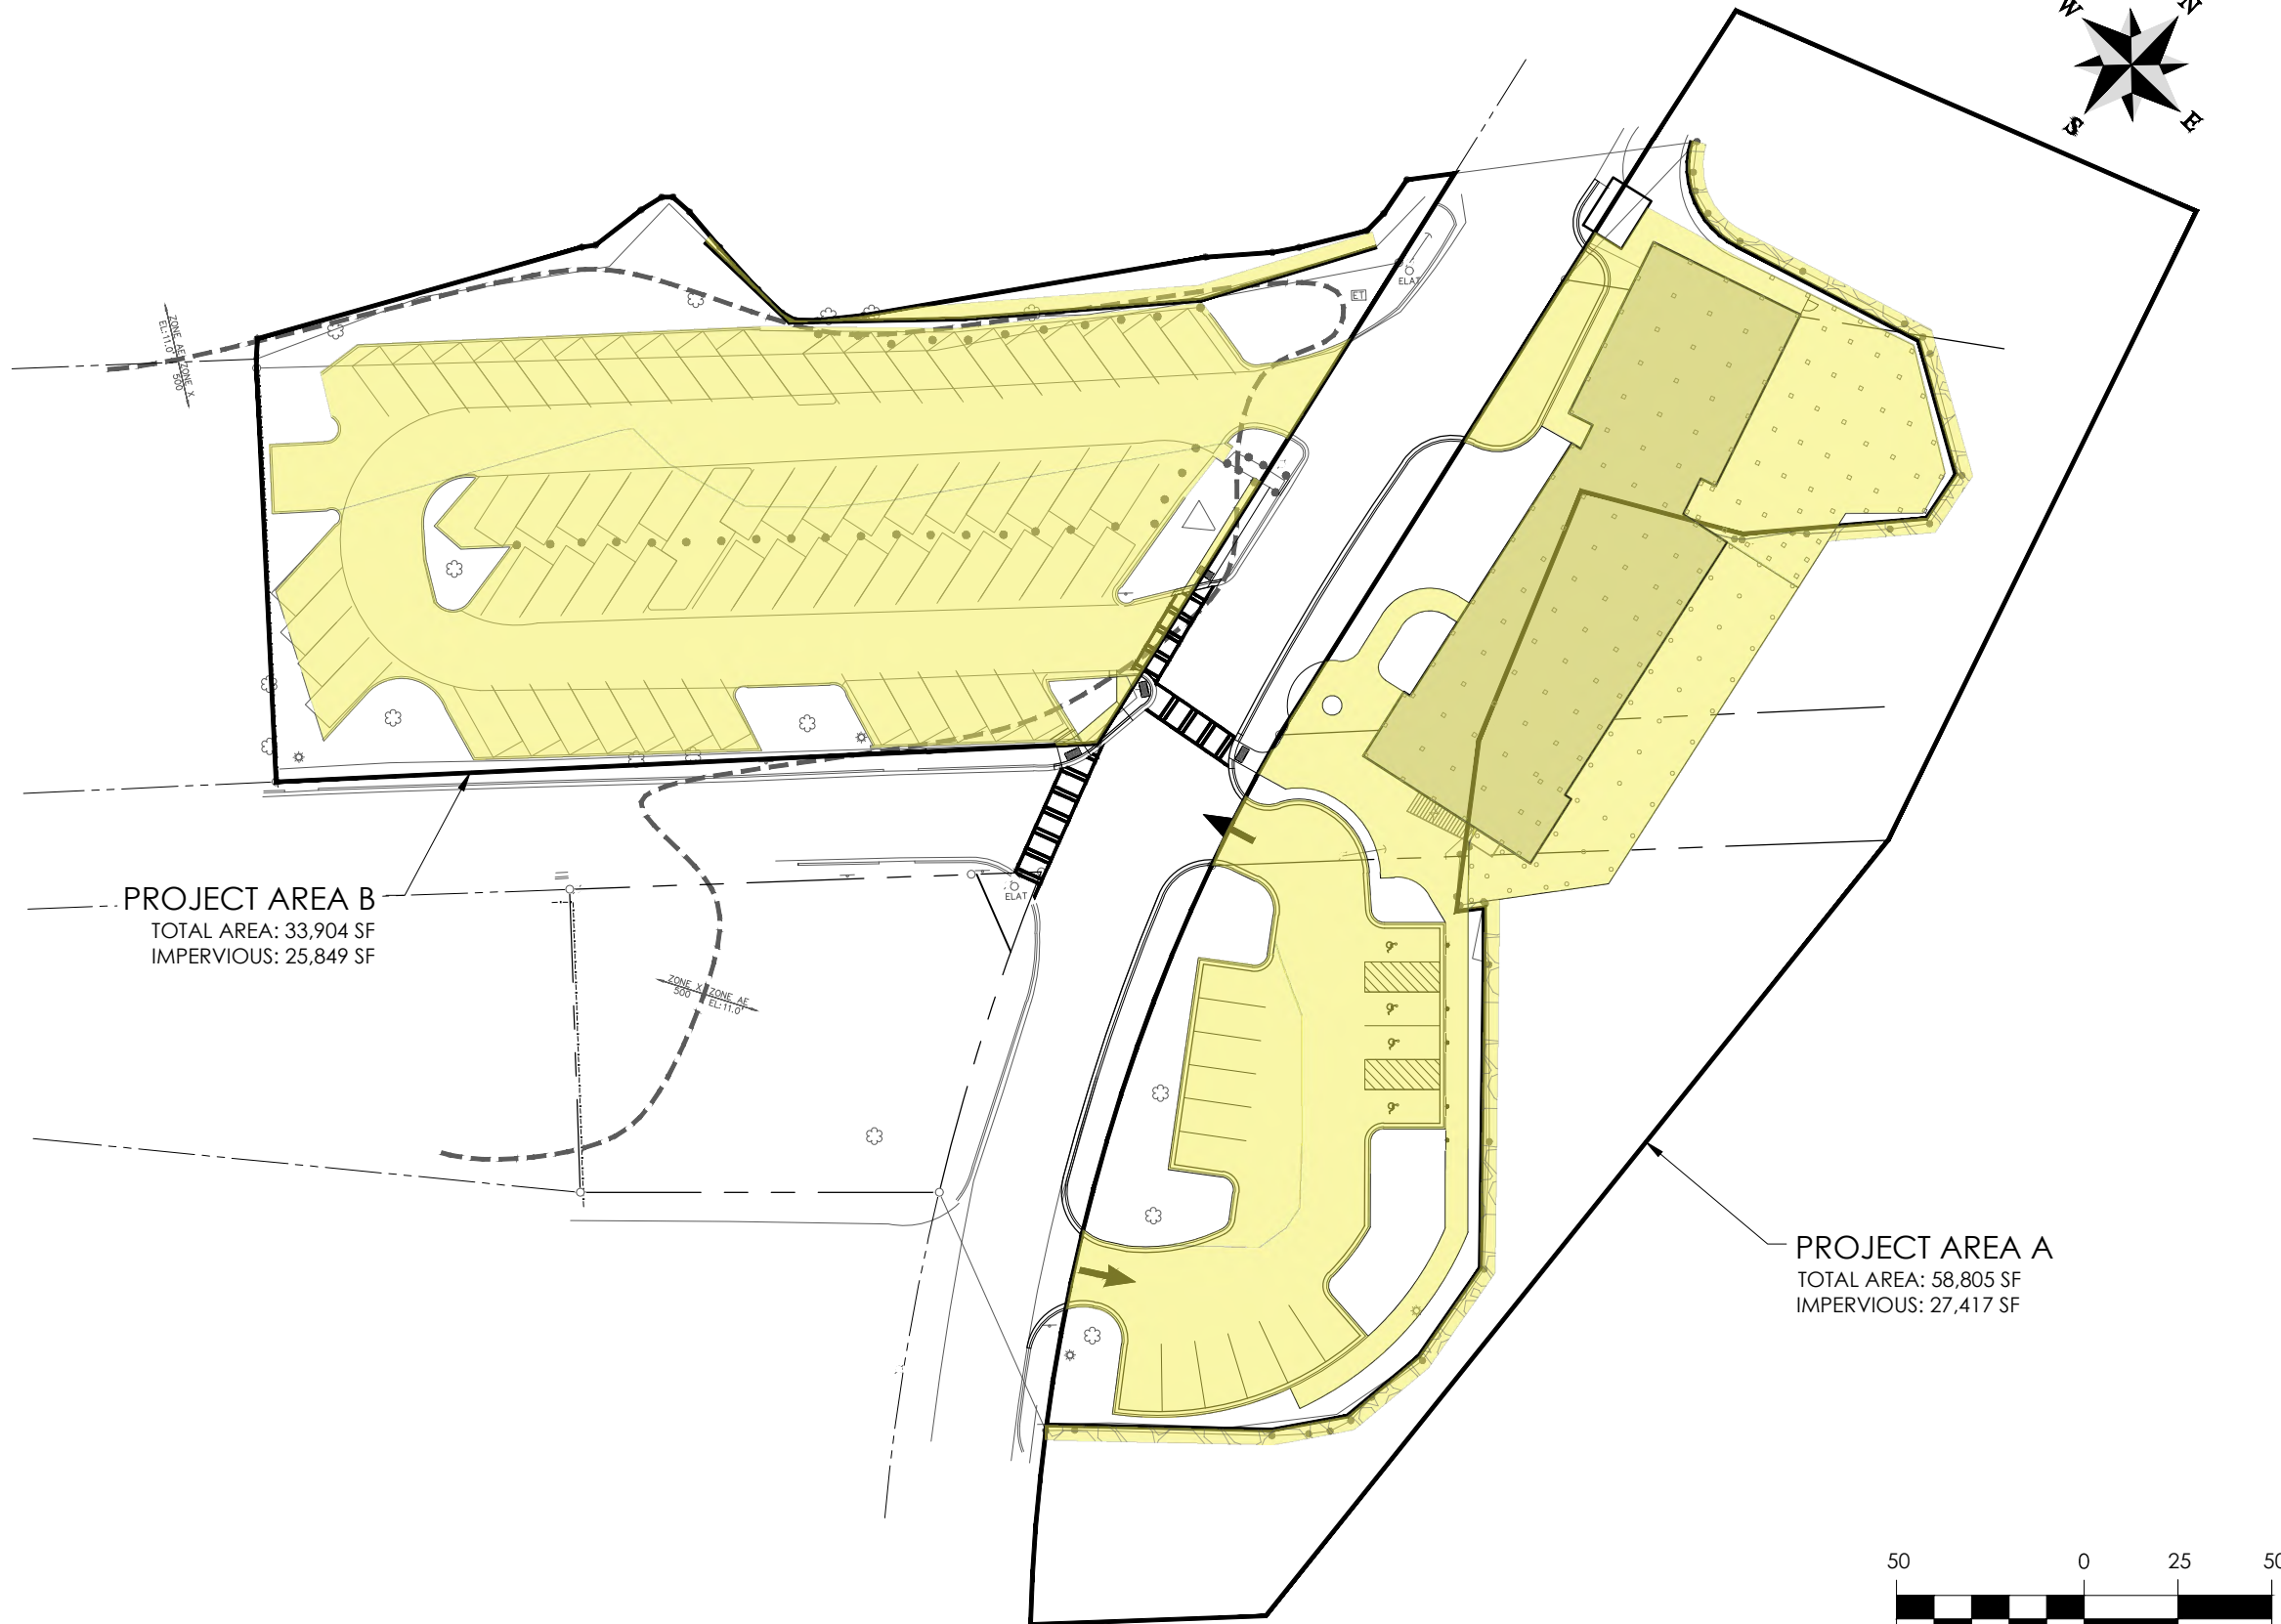

PROJECT AREA B
TOTAL AREA: 33,904 SF
IMPERVIOUS: 25,849 SF

PROJECT AREA A
TOTAL AREA: 58,805 SF
IMPERVIOUS: 27,417 SF

LEGEND

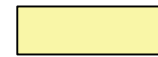

IMPERVIOUS


PEARL'S SALTWATER GRILL

SHEET NAME:
POST-DEVELOPMENT EXHIBIT
CLIENT:
LAROCHE AVENUE PROPERTIES, LLC.
LOCATION: SAVANNAH, GA
DATE: 01/31/25 JOB NUMBER: J-32523.0000
DRAWN BY: MRE SHEET: EX1.1
REVIEWED BY: JVG SCALE: 1" = 50'



50 Park of Commerce Way
Savannah, GA 31405 • 912.234.5300


www.thomasandhutton.com

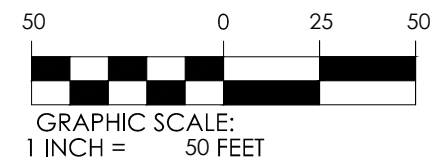

Z:\32523\32523.000\ENGINEERING\DRAWINGS\DWG DRAWINGS PERMIT\32523.0000 - CSS EXHIBIT.DWG - Feb 28, 2025 - 11:03 AM



LEGEND

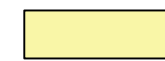

IMPERVIOUS



VEGETATED FILTER STRIP

PEARL'S SALTWATER GRILL

SHEET NAME:

CSS EXHIBIT

CLIENT:

LAROCHE AVENUE PROPERTIES, LLC.

LOCATION: SAVANNAH, GA

DATE: 01/31/25

JOB NUMBER: J-32523.0000

DRAWN BY: MRE

SHEET: EX1.1

REVIEWED BY: JVG

SCALE: 1" = 50'



50 Park of Commerce Way
Savannah, GA 31405 • 912.234.5300

www.thomasandhutton.com

Coastal Stormwater Supplement Site Planning & Design Worksheet

Revised July 2014

Site Data

Site Name: PEAR'S SALTWATER GRILL

	data input cells
	calculation cells
	constant values

Step 1: Enter Site Information

Pre-Development Land Cover (acres)

Land Cover Type	HSG A Soils	HSG B Soils	HSG C Soils	HSG D Soils	Totals
Pervious Cover	0.20	0.00	0.00	0.16	0.36
Impervious Cover	0.58	0.00	0.00	0.78	1.36
Total					1.72

Post-Development Land Cover (acres)

Land Cover Type	HSG A Soils	HSG B Soils	HSG C Soils	HSG D Soils	Totals
Pervious Cover	0.19	0.00	0.00	0.16	0.35
Impervious Cover	0.59	0.00	0.00	0.78	1.37
Total					1.72

Runoff Reduction Rainfall Event (inches)	1.2
Post-Development Site Imperviousness (%)	80%
Post-Development Site Runoff Coefficient, Rv	0.77
Target Runoff Reduction Volume, RRv (acre-feet)	0.13
Target Runoff Reduction Volume, RRv (cubic feet)	5,746





Step 2: Apply Better Site Planning Techniques

Natural Resource Conservation Credits

	HSG A Soils	HSG B Soils	HSG C Soils	HSG D Soils	Total
Primary Conservation Areas (acres)	0.0	0.0	0.0	0.0	0.0
Secondary Conservation Areas (acres)	0.0	0.0	0.0	0.0	0.0
Total (acres)					0.00

Target Runoff Reduction Volume with Natural Resource Conservation Credits, RRv

Target Runoff Reduction Volume, RRv (acre-feet)	0.13
Target Runoff Reduction Volume, RRv (cubic feet)	5,746

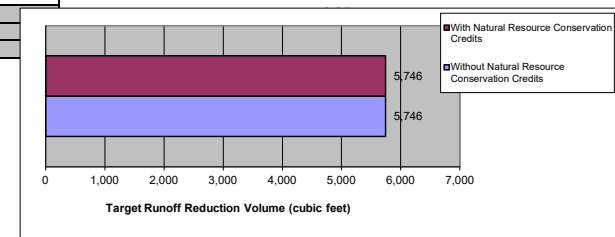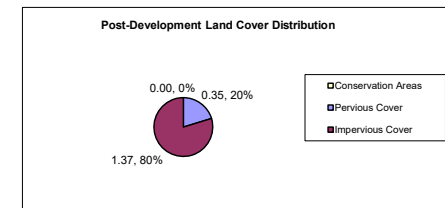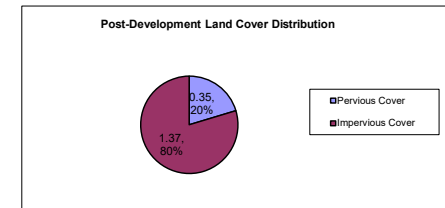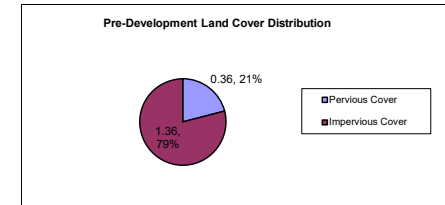

Step 3: Apply Better Site Design Techniques



Reduced Clearing and Grading Credits					
	HSG A soils	HSG B Soils	HSG C Soils	HSG D Soils	Total
Undisturbed Pervious Cover (Acres)	0.0	0.0	0.0	0.0	0.00

Revised Post-Development Land Cover (acres)					
Land Cover Type	HSG A soils	HSG B Soils	HSG C Soils	HSG D Soils	Totals
Conservation Areas	0.00	0.00	0.00	0.00	0.00
Undisturbed Pervious Cover	0.00	0.00	0.00	0.00	0.00
Disturbed Pervious Cover	0.19	0.00	0.00	0.16	0.35
Impervious Cover	0.59	0.00	0.00	0.78	1.37
Total					1.72

Restoration of Disturbed Pervious Surfaces	
Soil Restoration (Acres)	0.0
Site Reforestation/Vegetation (Acres)	0.0
Soil Restoration w/ Site Reforestation/Revegetation (Acres)	0.0

Target Runoff Reduction Volume After Application of Better Site Design Credits, RRV	
Target Runoff Reduction Volume, RRV (acre-feet)	0.13
Target Runoff Reduction Volume, RRV (cubic feet)	5,746

Note: Remainder of Better Site Design Techniques are considered to be "self-crediting."

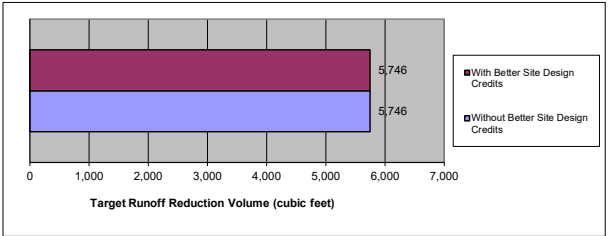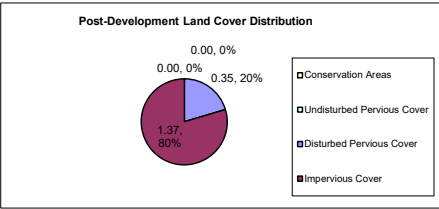


Coastal Stormwater Supplement Site Planning & Design Worksheet
Revised July 2014

Drainage Area A
Drainage Area Information

Drainage Area A Pre-Development Land Cover (acres)					
Land Cover Type	HSG A soils	HSG B Soils	HSG C Soils	HSG D Soils	Totals
PerVIOUS Cover	0.00	0.00	0.00	0.16	0.16
Impervious Cover	0.00	0.00	0.00	0.78	0.78
Total					0.94

Drainage Area A Post-Development Land Cover (acres)					
Land Cover Type	HSG A soils	HSG B Soils	HSG C Soils	HSG D Soils	Totals
Conservation Areas	0.00	0.00	0.00	0.00	0.00
Undisturbed PerVIOUS Cover	0.00	0.00	0.00	0.00	0.00
Disturbed PerVIOUS Cover	0.00	0.00	0.00	0.16	0.16
Impervious Cover	0.00	0.00	0.00	0.78	0.78
Total					0.94

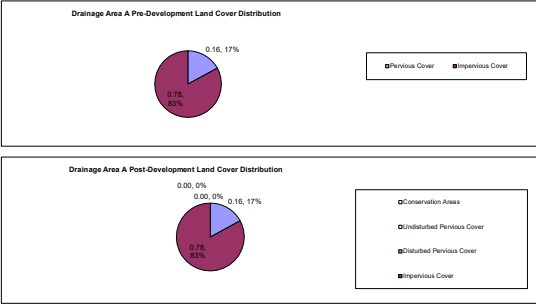

Low Impact Development Practices


Alternatives to Impervious Surfaces																
	Size of Contributing Drainage Area (acres)	Impervious Cover in Contributing Drainage Area (acres)	Direct Runoff Reduction Volume Received by Practice (cubic feet)	Description of Runoff Reduction Credit	Runoff Reduction Volume Received from Upstream Practices	Total Runoff Reduction Volume Received by Practice (cubic feet)	Treatment Volume Received from Upstream Practices (cubic feet)	Total Treatment Volume Received by Practice (cubic feet)	Method for Calculating Storage	Storage Volume Provided by Practice (cubic feet)	Adjustment to Runoff Reduction Volume (cubic feet)	Remaining Runoff Reduction Volume (cubic feet)	Adjustment to Treatment Volume (cubic feet)	Remaining Treatment Volume (cubic feet)	Downstream Practice to be Employed	
Low Impact Development Practice																
None	0.00	0.00	0.0	N/A	0.0	0.0	0.0	0.0	N/A	N/A	0.0	0.0	0.0	0.0		
None	0.00	0.00	0.0	N/A	0.0	0.0	0.0	0.0	N/A	N/A	0.0	0.0	0.0	0.0		
None	0.00	0.00	0.0	N/A	0.0	0.0	0.0	0.0	N/A	N/A	0.0	0.0	0.0	0.0		
None	0.00	0.00	0.0	N/A	0.0	0.0	0.0	0.0	N/A	N/A	0.0	0.0	0.0	0.0		
None	0.00	0.00	0.0	N/A	0.0	0.0	0.0	0.0	N/A	N/A	0.0	0.0	0.0	0.0		
"Receiving" Low Impact Development Practices																
Vegetated Filter Strip, CID Soils 1	0.21	0.05	241.8	30% of volume received by the practice	0.0	241.8	0.0	241.8	N/A	N/A	72.5	169.2	72.5	169.2	Alum Treatment System or Proprietary Device 1	
None	0.00	0.00	0.0	N/A	0.0	0.0	0.0	0.0	N/A	N/A	0.0	0.0	0.0	0.0		
None	0.00	0.00	0.0	N/A	0.0	0.0	0.0	0.0	N/A	N/A	0.0	0.0	0.0	0.0		
Treatment Only Practices																
Alum Treatment System or Proprietary Device 1	0.59	0.59	2441.5	None	169.2	2610.8	169.2	2610.8	Varies	2610.8	0.0	2610.8	2610.8	0.0	No Downstream Practice	
Stormwater Pond, Wetland, or Wet Swale 1	0.14	0.14	579.3	None	0.0	579.3	0.0	579.3	Volume in Wet Pool and Extended Detention	579.3	0.0	579.3	579.3	0.0	No Downstream Practice	
None	0.00	0.00	0.0	N/A	0.0	0.0	0.0	0.0	N/A	N/A	0.0	0.0	0.0	0.0		
None	0.00	0.00	0.0	N/A	0.0	0.0	0.0	0.0	N/A	N/A	0.0	0.0	0.0	0.0		
None	0.00	0.00	0.0	N/A	0.0	0.0	0.0	0.0	N/A	N/A	0.0	0.0	0.0	0.0		
Totals	0.94	0.78									72.5		3262.6			

Coastal Stormwater Supplement Site Planning & Design Worksheet
Revised July 2014

Drainage Area B
Drainage Area Information

Drainage Area B Pre-Development Land Cover (acres)					
Land Cover Type	HSG A soils	HSG B Soils	HSG C Soils	HSG D Soils	Totals
Pervious Cover	0.20	0.00	0.00	0.00	0.20
Impervious Cover	0.58	0.00	0.00	0.00	0.58
			Total		0.78

Drainage Area B Post-Development Land Cover (acres)					
Land Cover Type	HSG A soils	HSG B Soils	HSG C Soils	HSG D Soils	Totals
Conservation Areas	0.00	0.00	0.00	0.00	0.00
Undisturbed Pervious Cover	0.00	0.00	0.00	0.00	0.00
Disturbed Pervious Cover	0.19	0.00	0.00	0.00	0.19
Impervious Cover	0.59	0.00	0.00	0.00	0.59
			Total		0.78

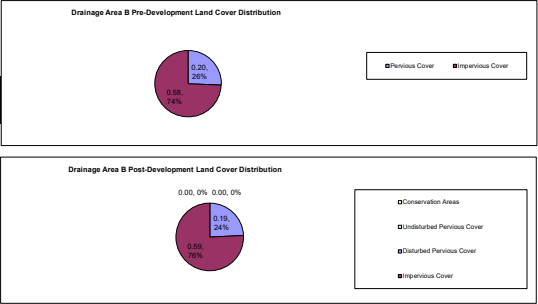

Low Impact Development Practices
Alternatives to Impervious Surfaces

	Size of Contributing Drainage Area (acres)	Impervious Cover in Contributing Drainage Area (acres)	Direct Runoff Reduction Volume Received by Practice (cubic feet)	Description of Runoff Reduction Credit	Runoff Reduction Volume Received from Upstream Practices	Total Runoff Reduction Volume Received by Practice (cubic feet)	Treatment Volume Received from Upstream Practices (cubic feet)	Total Treatment Volume Received by Practice (cubic feet)	Method for Calculating Storage	Storage Volume Provided by Practice (cubic feet)	Adjustment to Runoff Reduction Volume (cubic feet)	Remaining Runoff Reduction Volume (cubic feet)	Adjustment to Treatment Volume (cubic feet)	Remaining Treatment Volume (cubic feet)	Downstream Practice to be Employed
Low Impact Development Practice															
Permeable Pavement System, Non-Underdrained 1	0.54	0.54	2234.6	100% of storage volume	0.0	2234.6	0.0	2234.6	Surface Area x Depth x Void Ratio (0.32)	15946.2	2234.6	0.0	2234.6	0.0	Vegetated Filter Strip, A/B or Amended Soils 1
None	0.00	0.00	0.0	N/A	0.0	0.0	0.0	0.0	N/A	N/A	0.0	0.0	0.0	0.0	
None	0.00	0.00	0.0	N/A	0.0	0.0	0.0	0.0	N/A	N/A	0.0	0.0	0.0	0.0	
None	0.00	0.00	0.0	N/A	0.0	0.0	0.0	0.0	N/A	N/A	0.0	0.0	0.0	0.0	
None	0.00	0.00	0.0	N/A	0.0	0.0	0.0	0.0	N/A	N/A	0.0	0.0	0.0	0.0	
"Receiving" Low Impact Development Practices															
Vegetated Filter Strip, A/B or Amended Soils 1	0.24	0.05	248.3	60% of volume received by the practice	0.0	248.3	0.0	248.3	N/A	N/A	149.0	99.3	149.0	99.3	Stormwater Pond, Wetland, or Wet Swale 1
None	0.00	0.00	0.0	N/A	0.0	0.0	0.0	0.0	N/A	N/A	0.0	0.0	0.0	0.0	
None	0.00	0.00	0.0	N/A	0.0	0.0	0.0	0.0	N/A	N/A	0.0	0.0	0.0	0.0	
Treatment Only Practices															
Stormwater Pond, Wetland, or Wet Swale 1	0.00	0.00	0.0	None	99.3	99.3	99.3	99.3	Volume in Vial Flood and Extended Detention	99.3	0.0	99.3	99.3	0.0	No Downstream Practice
None	0.00	0.00	0.0	N/A	0.0	0.0	0.0	0.0	N/A	N/A	0.0	0.0	0.0	0.0	
None	0.00	0.00	0.0	N/A	0.0	0.0	0.0	0.0	N/A	N/A	0.0	0.0	0.0	0.0	
None	0.00	0.00	0.0	N/A	0.0	0.0	0.0	0.0	N/A	N/A	0.0	0.0	0.0	0.0	
None	0.00	0.00	0.0	N/A	0.0	0.0	0.0	0.0	N/A	N/A	0.0	0.0	0.0	0.0	
Totals	0.78	0.59									2383.6		2482.9		

Coastal Stormwater Supplement Site Planning & Design Worksheet

Revised July 2014

Stormwater Runoff Reduction Summary

Target Runoff Reduction and Treatment Volume, RRv (cubic feet)	5,746
Total Adjustment to Runoff Reduction Volume, RRv (cubic feet)	2,456
Percentage of Target Runoff Reduction Volume Achieved	43%
Runoff Reduction Volume Achieved (in)	0.51
Runoff Reduction Volume Remaining (cubic feet)	3,289

Note: If any of the target runoff reduction volume cannot be reduced on the development site, due to site characteristics or constraints, it should be intercepted and treated in one or more stormwater management practices that: (1) provide for at least an 80 percent reduction in TSS loads; and (2) reduce nitrogen and bacteria loads to the maximum extent practical.

Treatment Volume Achieved (cubic feet)	5,745
Treatment Volume Remaining (cubic feet)	0

