	Overall	Notes
O5	Irrigation System	All turf areas to be irrigated, existing shrubbery and ground covers may not need irrigation but new irrigation system shall be designed and installed contemplating system expansion.
	Front	**Notes**
F1	Existing Sabal palmetto- Cabbage Palm	Remove/ relocate existing
F2	Existing Sign	
F3	Thelypteris kunthii- Southern Shield Fern 1 Gallon, Qty 108	
F4	Osmunda cinnamomea Cinnamon Fern 1 Gallon, Qty 36	
F5	Stenotaphrum secundatum- St. Augustine Turf	
F6	Philodendron selloum- Split-leaf Philodendron 15 Gallon, Qty 3	
F7	Muhlenbergia capillaris- Sweet Grass, 1 Gallon, Qty. 28	
F9	Serenoa repens- Saw Palmetto 15 Gallon, Qty. 17	
F10	Muhlenbergia capillaris- Sweet Grass, 1 Gallon, Qty. 14	
F11	Muhlenbergia capillaris- Sweet Grass, 1 Gallon, Qty. 31	
F12	Serenoa repens- Saw Palmetto 7 Gallon, Qty. 13	
F13	Existing Landscape W/ Seasonal Plantings	
F14	Relocated Cycas revoluta- Sago Palms	Remove existing landscape
F15	Seasonal Plantings	
F16	Philodendron selloum- Split-leaf Philodendron 15 Gallon, Qty 5	
F18	Seasonal Plantings	
	Rear	**Notes**
R1	Tent Platform to be removed June 11th.	
R3	Relocated Cycas revoluta- Sago Palms	
R7	Dietes iridioides- African Iris 1 Gallon Qty 56	
R8	Stenotaphrum secundatum- St. Augustine Turf	
R12	Existing Arbor/ Alter	
R13	Native Grassland Habitat	
R16	Grind Stumps	and installed by JIA
R18	Relocate Sago Palms	
R20	Philodendron selloum- Split-leaf Philodendron 15 Gallon, Qty. 5	
R21	Serenoa repens- Saw Palmetto 7 Gallon, Qty. 8	
	South Parking	**Notes**
SP4	Serenoa repens- Saw Palmetto 7 Gallon, Qty. 7	
SP5	Serenoa repens- Saw Palmetto 7 Gallon, Qty. 6	
SP6	Relocated Sabal palmetto- Cabbage Palm	
	North Parking	**Notes**
NP2	Stenotaphrum secundatum- St. Augustine Turf	

Protected Tree Statement

All work within the Critical Root Zones (CRZ) of protected trees will be performed by hand. Mechanical trenching within the CRZ's of existing protected trees is prohibited. If any pipes or other irrigation equipment are necessary within the CRZ, this work shall be performed by hand by tunneling under protected tree roots by hand or with an air spade under supervision of ISA Certified Arborist.

Native Grassland Habitat Notes:
To be planted with:
40% Muhlenbergia capillaris 1 Gallon size 30" o.c.
35% Spartina patens 4" size 18" o.c.
15% Panicum amarulum 1 Gallon size 2' o.c.
10% Uniola paniculata 1 Gallon 2' o.c

Grassland Maintenance Statement:

Grassland will be hand watered in times of drought or extended periods of hot and dry weather. All invasive species and weeds (ex. dog fennel, pine tree seedlings, wax myrtle seedlings, and other unwanted species determined by JIA) will be pulled by hand on an as needed basis to prevent shading and natural succession. Grassland will be cut back on an annual basis in February. Thatch from annual maintenance will be shredded and used as mulch where needed.

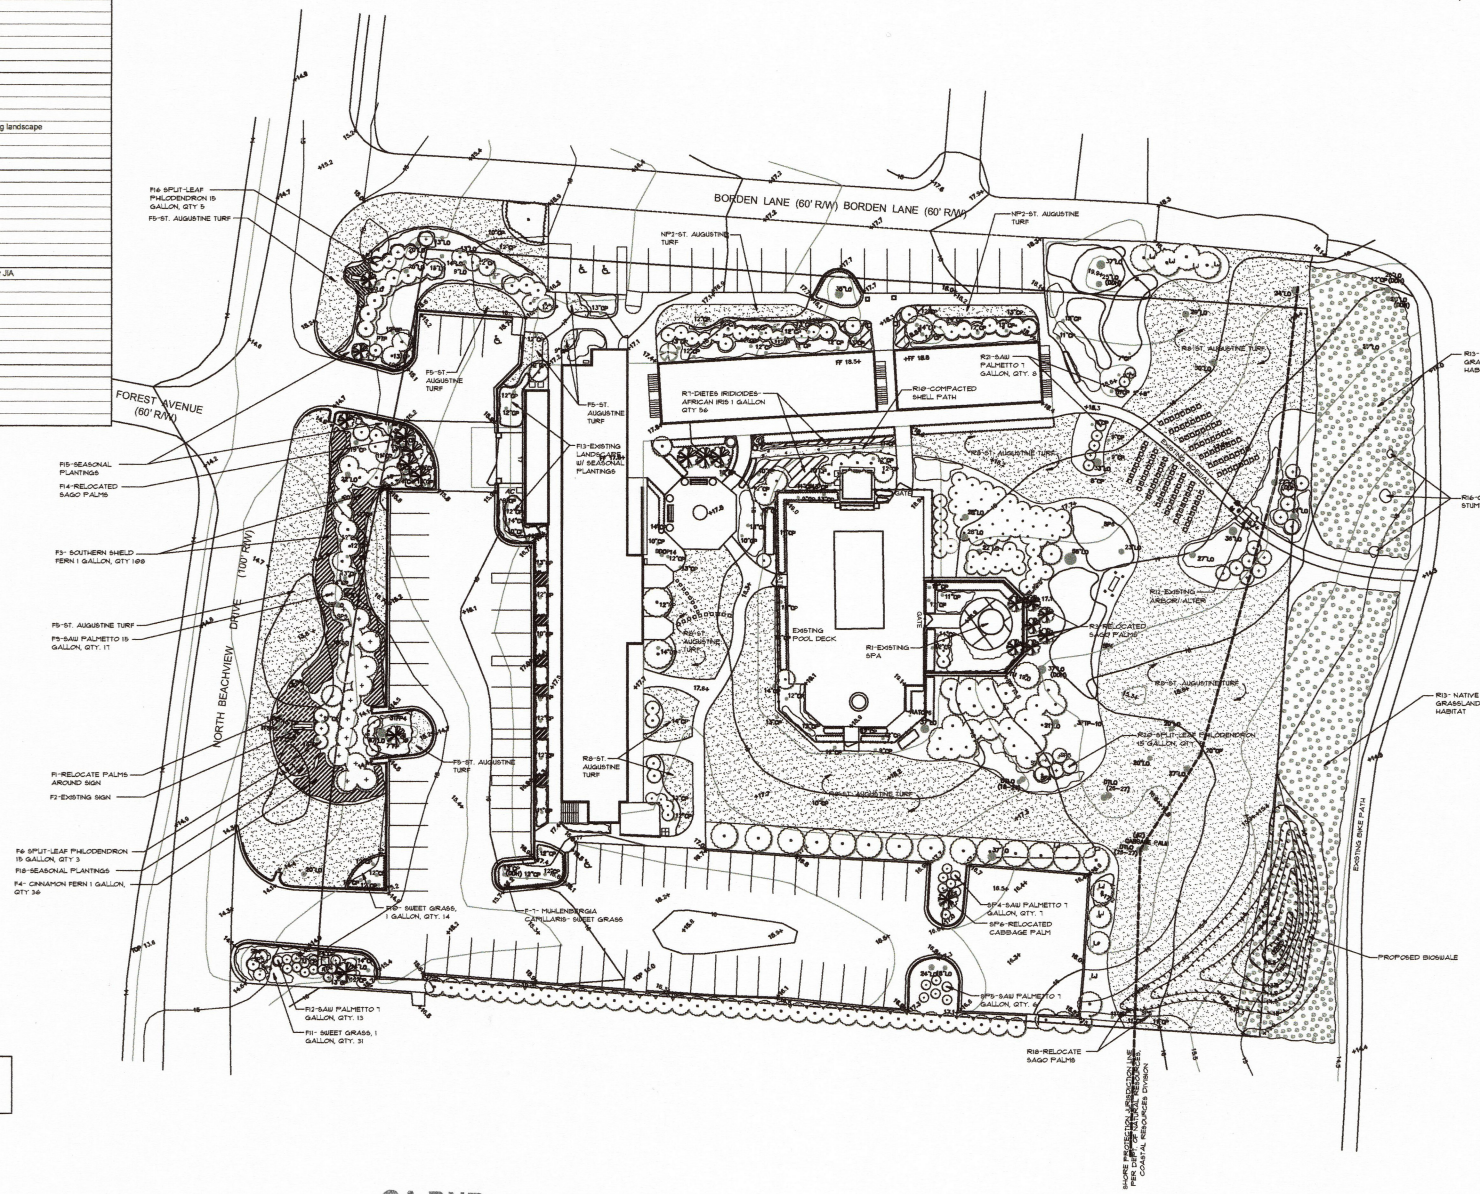

UNIDENTIFIED PLANT KEY

1	INDICATES EXISTING

40' 20' 0' 40' 80'

SCALE: 1" = 20'-0"

GA DNR

JUL 13 2017

Marsh & Shore Mgt. Program

TIM WOLFE DESIGN
121 Emerson Ave
Decatur, GA 30030
(404) 569-4455
timwolfe@timwolfedesign.com

The Beachview Club Hotel At Holiday Inn Resort
721 Beachview Dr N,
Jekyll Island, GA 31527

SHEET TITLE: Landscape Plan Phase 1

DATE COMPLETED: 06/19/2017

DRAWN: TW / MS

SCALE: 1" = 20'-0"

REVISIONS:

SHEET 1 OF 1