

RLC Project No.:	10-065.7
Figure No.:	2
Prepared By:	MW
Sketch Date:	7/1/2025
Map Scale :	1 inch = 200 feet

Ford Field & River Club Outfall Structure Bank Stabilization

Bryan County, Georgia


Ortho Aerial

Prepared For: Ford Field & River Club

RLC
RESOURCE+LAND CONSULTANTS
41 Park of Commerce Way, Ste. 101
Savannah, Georgia 31405
912.443.5996 www.rlandc.com

Y:\2010 Projects\10-065.7 John Johnston Lake Clara Dike Maintenance\graphics\CMPA Ortho.mxd

Source(s): ESRI Basemap, World Imagery

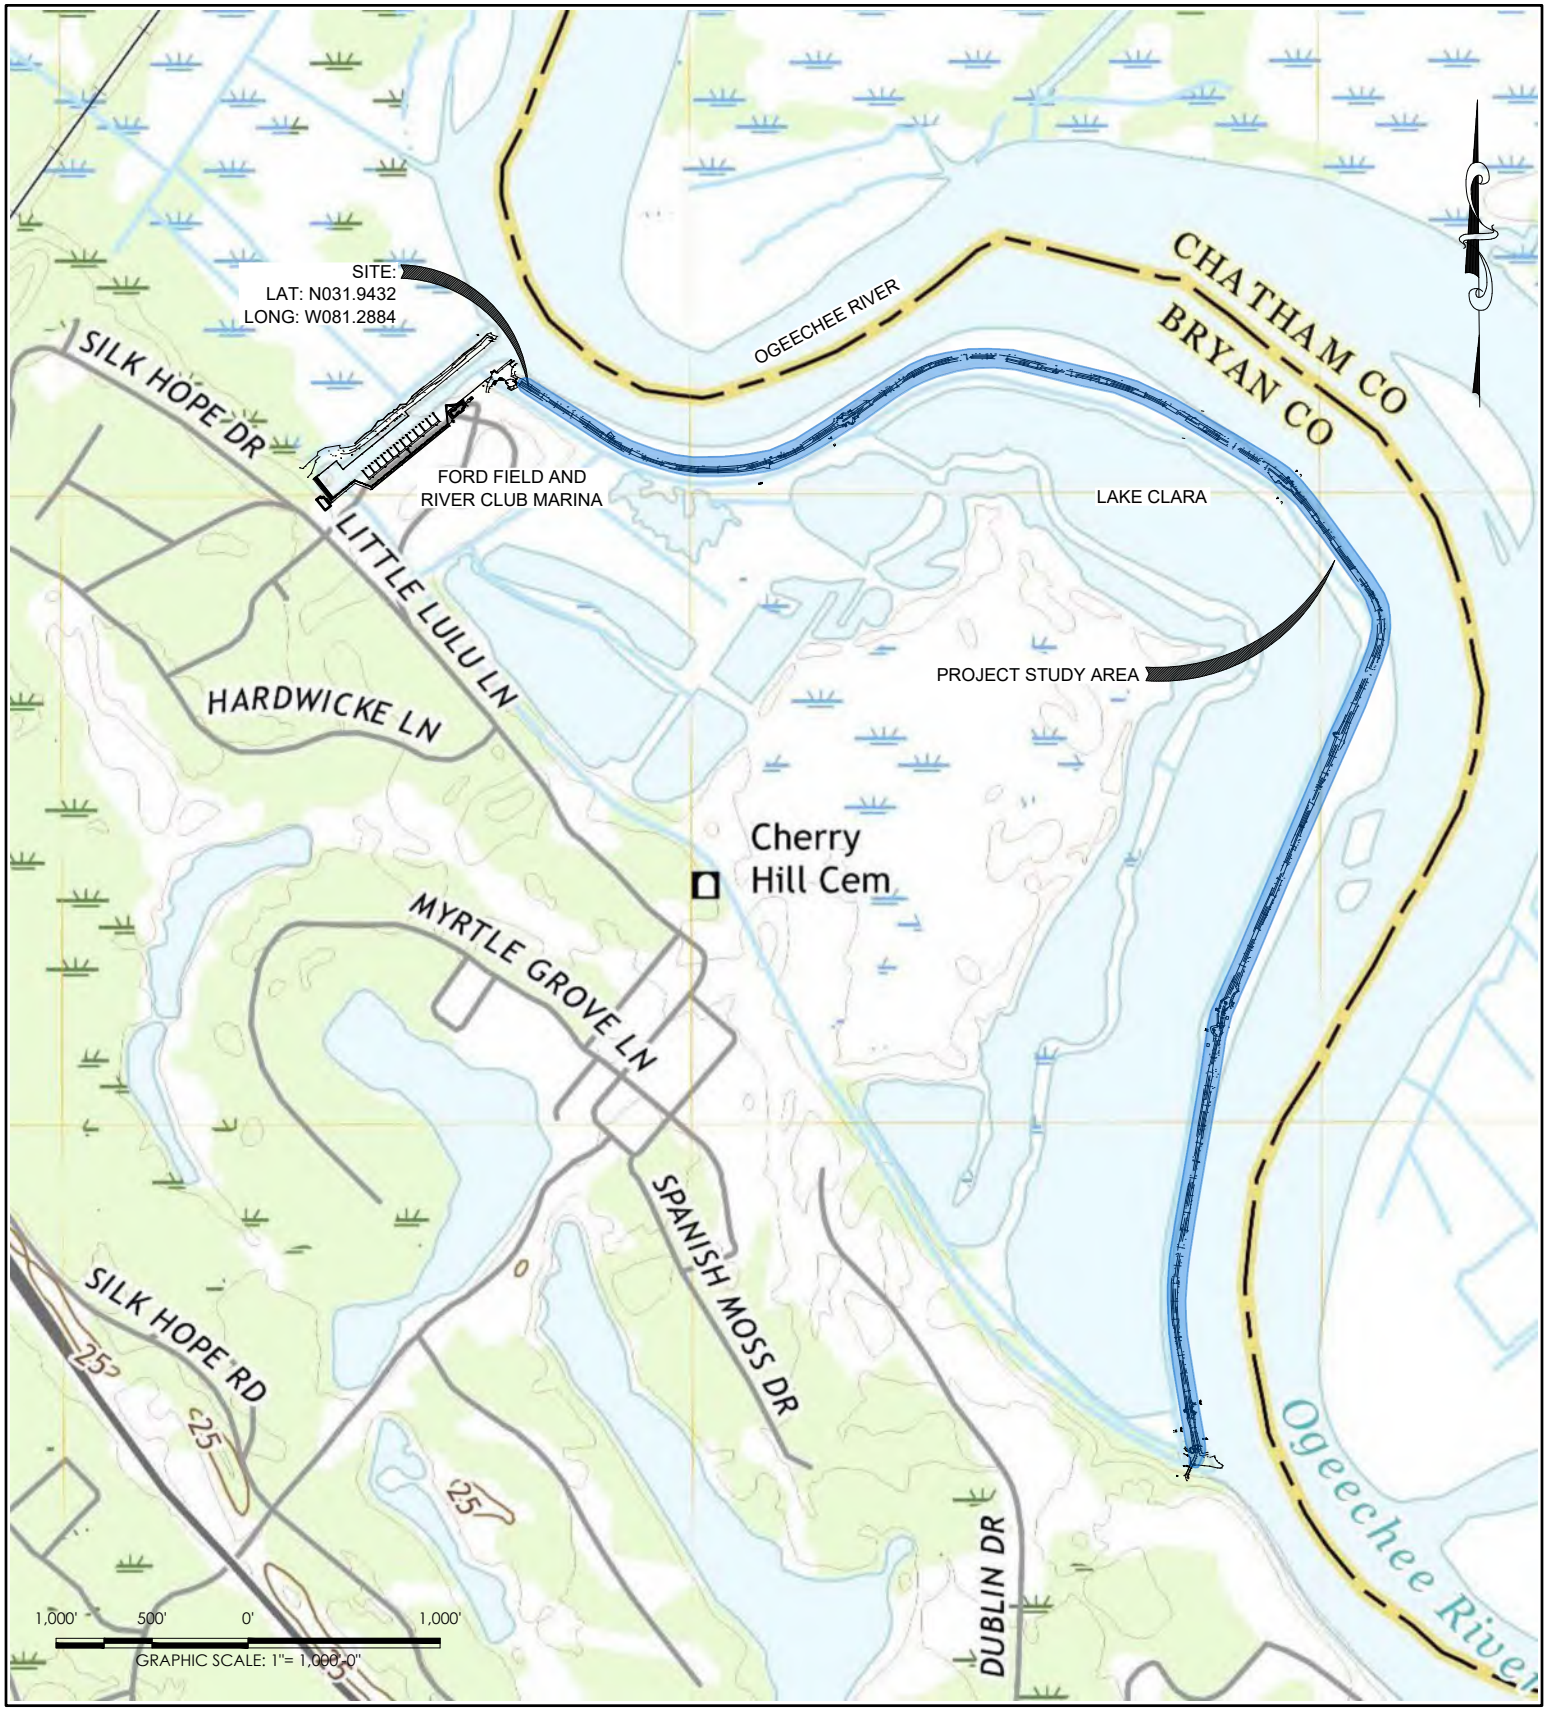

FORD FIELD AND RIVER CLUB
LAKE CLARA DIKE RESTORATION SITE MAP
RICHMOND HILL, GA
PREPARED FOR:
FORD FIELD AND RIVER CLUB
123B MAINTENANCE RD.
RICHMOND HILL, GA 31324
(912)756-5666

THE FORD
FIELD & RIVER CLUB

J# - 2023-20
01/18/2024
SHEET: 2 OF 6

Pittman Engineering Co., LLC

2591 Hwy 17S Suite 303
Richmond Hill, GA 31324
912-445-0578
www.PittmanEngineeringCo.com



FORD FIELD AND RIVER CLUB
LAKE CLARA DIKE RESTORATION SHEET INDEX
RICHMOND HILL, GA
PREPARED FOR:
FORD FIELD AND RIVER CLUB
123B MAINTENANCE RD.
RICHMOND HILL, GA 31324
(912)756-5666

THE FORD
FIELD & RIVER CLUB

J# - 2023-20
01/18/2024
SHEET: 3 OF 6

Pittman Engineering Co., LLC

2591 Hwy 17S Suite 303
Richmond Hill, GA 31324
912-445-0578
www.PittmanEngineeringCo.com

LINE	BEARING	DISTANCE	LINE	BEARING	DISTANCE
L1	S 78°29'48" E	13.90'	L25	N 25°39'55" E	17.92'
L2	S 55°06'51" E	17.05'	L26	N 86°05'11" E	10.33'
L3	S 45°37'38" E	17.53'	L27	N 70°00'57" W	5.48'
L4	S 61°25'48" E	17.70'	L28	N 69°27'39" E	20.11'
L5	S 00°24'38" W	17.64'	L29	N 79°43'20" E	11.31'
L6	S 29°00'36" W	14.41'	L30	S 83°54'52" E	13.91'
L7	S 32°25'15" E	10.95'	L31	S 41°23'23" E	6.95
L8	S 27°24'12" W	17.87'	L32	N 79°10'22" E	16.14'
L9	S 83°51'28" W	10.52'	L33	S 83°54'52" E	29.10'
L10	S 12°14'08" W	4.71'	L34	S 80°30'52" E	37.30'
L11	S 65°50'19" W	11.40'	L35	S 04°08'25" W	39.28'
L12	N 55°13'49" W	17.52'	L36	S 00°51'08" W	22.30'
L13	N 27°01'04" W	28.79'	L37	S 88°12'11" W	27.17'
L14	N 66°15'05" W	10.44'	L38	N 81°32'18" W	148.82'
L15	N 55°03'19" W	12.93'	L39	N 61°34'56" W	84.75'
L16	N 83°00'06" W	13.45'	L40	N 20°42'42" E	47.23'
L17	S 89°19'53" W	20.05'	L41	N 36°10'19" E	62.06'
L18	N 88°58'06" W	37.06'	L42	N 30°06'20" E	34.39'
L19	N 88°10'55" W	26.29'	L43	S 66°14'48" E	53.75'
L20	S 75°38'57" W	23.82'	L44	S 38°32'40" E	38.49'
L21	S 78°43'08" W	15.26'	L45	S 31°28'14" W	16.52'
L22	N 39°03'40" W	25.88'	L46	S 28°19'15" W	29.39'
L23	N 46°30'09" E	4.18'	L47	S 83°54'52" E	31.27'
L24	N 30°56'37" W	10.39'	L48	S 83°54'52" E	20.56'

COASTAL MARSHLANDS JURISDICTIONAL DETERMINATION EXHIBIT

N: 702301.5579
E: 932050.4471
LAT: N031.9278
LONG: W081.2774
STATION 97+96
ENDING STATION

O

900 SF RIP-RAP AT 1.5' THICK = 50 CY AT STATION 97+96 TO BE REFRESHED

N

558 SF RIP-RAP @ 1.5' THICK = 31 CY WITH FABRIC AT STATION 97+96

N: 702313.11
E: 931961.91
LAT:31.92788N
LON:81.27767W

COASTAL MARSHLANDS JURISDICTION LINE PROVIDED BY SHUPE SURVEYING COMPANY, P.C.

OPEN WATER/ NON-TIDAL AREA

N: 702263.01
E: 931925.29
LAT:31.92774N
LON:81.27779W

N: 702234.39
E: 932159.53
LAT:31.92766N
LON:81.27704W

COASTAL MARSHLANDS AREA

N: 702195.76
E: 932158.05
LAT:31.92755N
LON:81.27704W

UPLAND AREA

PROJECT AREA: 14,848 S.F.
COASTAL MARSHLANDS: 7,985 S.F.
OPEN WATER/ NON-TIDAL AREA: 810 S.F.
UPLAND AREA: 6,053 S.F.

SHADED AREA FOR O:
NEW RIP-RAP W/ FABRIC = 1,620 S.F.
REFRESHED RIP-RAP = 900 S.F.

SHADED AREA FOR N:
NEW RIP-RAP W/ FABRIC = 558 S.F.

1,620 SF RIP-RAP AT 1.5' THICK = 90 CY AT STATION 97+96 TO BE REFRESHED

O

PROJECT LIMITS

COLOR HATCH LEGEND

SHADED AREA FOR O AND N

60' 30' 0' 60'
GRAPHIC SCALE: 1"= 60'-0"

FORD FIELD AND RIVER CLUB
LAKE CLARA COASTAL MARSHLANDS
JURISDICTIONAL DETERMINATION EXHIBIT
RICHMOND HILL, GA
PREPARED FOR:
FORD FIELD AND RIVER CLUB
123B MAINTENANCE RD.
RICHMOND HILL, GA 31324
(912)756-5666

J# - 2023-20
10/17/2025
SHEET: 12 OF 12

Pittman Engineering Co., LLC
2591 Hwy 17S Suite 303
Richmond Hill, GA 31324
912-445-0578
www.PittmanEngineeringCo.com

FORD FIELD AND RIVER CLUB LAKE CLARA LEVEE IMPROVEMENT SUMMARY			
LOCATION	DESCRIPTION	UNITS	QUANTITY
N	BROKEN CONCRETE	SY	300
O	BROKEN CONCRETE	SY	300


FORD FIELD AND RIVER CLUB
LAKE CLARA DIKE RESTORATION SUMMARY
RICHMOND HILL, GA
PREPARED FOR:
FORD FIELD AND RIVER CLUB
123B MAINTENANCE RD.
RICHMOND HILL, GA 31324
(912)756-5666

THE FORD
FIELD & RIVER CLUB

J# - 2023-20
01/18/2024
SHEET: 5 OF 6

Pittman Engineering Co., LLC

2591 Hwy 17S Suite 303
Richmond Hill, GA 31324
912-445-0578
www.PittmanEngineeringCo.com

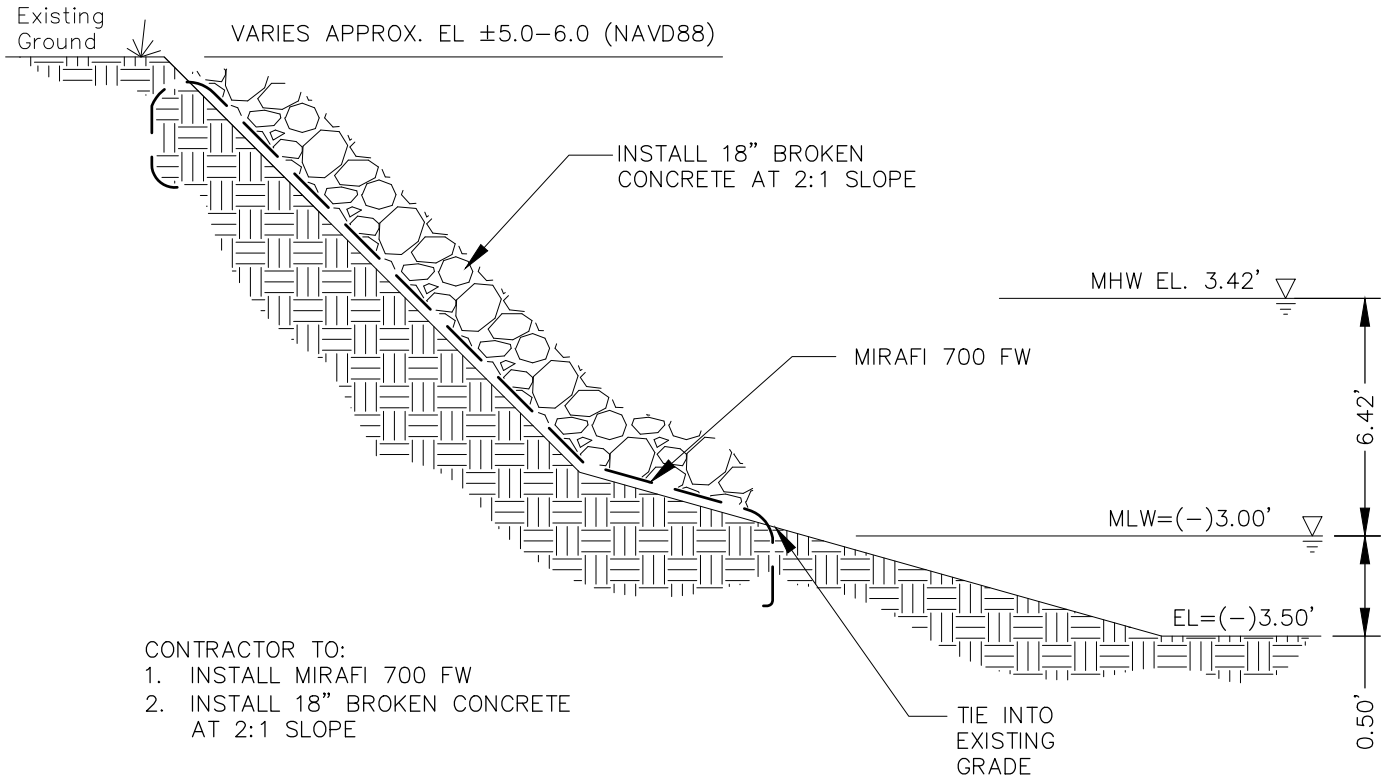

RIP-RAP INSTALLATION DETAIL

SCALE: N.T.S.

FORD FIELD AND RIVER CLUB
LAKE CLARA DIKE RESTORATION DETAILS
RICHMOND HILL, GA
PREPARED FOR:
FORD FIELD AND RIVER CLUB
123B MAINTENANCE RD.
RICHMOND HILL, GA 31324
(912)756-5666

J# - 2023-20
01/18/2024
SHEET: 6 OF 6

Pittman Engineering Co., LLC
2591 Hwy 17S Suite 303
Richmond Hill, GA 31324
912-445-0578
www.PittmanEngineeringCo.com