Docusign Envelope ID: 368ECF84-AB1C-89B2-8380-D0089D9A2BF1

JOINT APPLICATION
FOR
A DEPARTMENT OF THE ARMY, CORPS OF ENGINEERS PERMIT,
STATE OF GEORGIA MARSHLAND PROTECTION PERMIT,
REVOCABLE LICENSE AGREEMENT
AND REQUEST FOR
WATER QUALITY CERTIFICATION
AS APPLICABLE

INSTRUCTIONS FOR SUBMITTING APPLICATION:

Every Applicant is Responsible to Complete The Permit Application and Submit as Follows: One copy each of application, location map, drawings, copy of deed and any other supporting information to addresses 1, 2, and 3 below. If water quality certification is required, send only application, location map and drawing to address No. 4.

1. For Department of the Army Permit, mail to: Commander, Savannah District, US Army Corps of Engineers, ATTN: CESAS-RD, 100 W. Oglethorpe Avenue, .Savannah, Georgia 31401-3640. Phone (912) 652-5347 and/or toll free, Nationwide 1-800-448-2402.

2. For State Permit - State of Georgia (six coastal counties only) mail to: Habitat Management Program, Coastal Resources Division, Georgia Department of Natural Resources, 1 Conservation Way, Brunswick, Georgia 31523. Phone (912) 264-7218.

3. For Revocable License - State of Georgia (six coastal counties plus Effingham, Long, Wayne, Brantley and Charlton counties only) - Request must have State of Georgia's assent or a waiver authorizing the use of State owned lands. All applications for dock permits in the coastal counties or for docks located in tidally influenced waters in the counties listed above need to be submitted to Real Estate Unit. In addition to instructions above, you must send two signed form letters regarding revocable license agreement to: Ecological Services Coastal Resources Division, Georgia Department of Natural Resources, 1 Conservation Way, Brunswick, Georgia 31523. Phone (912) 264-7218.

4. For Water Quality Certification State of Georgia, mail to: Water Protection Branch, Environmental Protection Division, Georgia Department of Natural Resources, 4220 International Parkway, Suite 101, Atlanta, Georgia 30354 (404) 675-1631.

The application must be signed by the person authorized to undertake the proposed activity. The applicant must be the owner of the property or be the lessee or have the authority to perform the activity requested. Evidence of the above may be furnished by copy of the deed or other instrument as may be appropriate. The application may be signed by a duly authorized agent if accompanied by a statement from the applicant designating the agent. See item 6, page 2.

1. Application No. _____
2. Date 9/1/2026
3. For Official Use Only_____
4. Name and address of applicant. Terrance G. Grooms and Ariel Grooms
5. Location where the proposed activity exists or will occur.

Lat. 30.872429° Long. -81.578770°

| | | |
|---|---|---|
| Camden | 270 | Woodbine |
| County | Military District | In City or Town |
| Woodbine | Gowen Division 75 | Tract 10 |
| Near City or Town | Subdivision | Lot No. |
| 28.49 Acres | 6' | GA |
| Lot Size | Approximate Elevation of Lo | State |
| Crooked River | Crooked River | |
| Name of Waterway | Name of Nearest Creek, River, Sound, Bay or Hammock | |

Docusign Envelope ID: 368ECF84-AB1C-89B2-8380-D0089D9A2BF1

6. Name, address and title of applicant's authorized agent for permit application coordination.

Sam LaBarba (912) 215-1255

139 Altama Connector #161 Brunswick, GA 31525

Statement of Authorization: I hereby designate and authorize the above named person to act in my behalf as my agent in the processing of this permit application and to furnish, upon request, supplemental information in support of this application.

Signed by: Terrance G. Grooms 20834DC74A8243B... Signed by: Ariel Grooms 20834DC74A8243B...

9/11/2026 9/11/2026

Signature of Applicant Date

7. Describe the proposed activity, its purpose and intended use, including a description of the type of structures, if any to be erected on fills, piles, of float-supported platforms, and the type, composition and quantity of materials to be discharged or dumped and means of conveyance. If more space is needed, use remarks section on page 4 or add a supplemental sheet. (See Part III of the Guide for additional information required for certain activities.)

See attached project narrative and drawings.

8. Proposed use: Private ☑ Public ☐ Commercial ☐ Other ☐ (Explain)

9. Names and addresses of adjoining property owners whose property also adjoins the waterway.

See attached project narrative

10. Date activity is proposed to commence. Upon approval

Date activity is expected to be completed. Within 3 year

11. Is any portion of the activity for which authorization is sought now complete ☐Y ☑N

a. If answer is "Yes", give reasons in the remarks in the remarks section.
Indicate the existing work on the drawings.

b. If the fill or work is existing, indicate date of commencement and completion.

c. If not completed, indicate percentage completed.

12. List of approvals or certifications required by other Federal, State or local agencies for any structures, construction discharges, deposits or other activities described in this application. Please show zoning approval or status of zoning for this project.

| Issuing Agency | Type Approval | Identification No. | Date/Application | Date/Approval |
|---|---|---|---|---|
| GA DNR | CMPA Permit | TBD | | TBD |

Docusign Envelope ID: 368ECF84-AB1C-89B2-8380-D0089D9A2BF1

13. Has any agency denied approval for the activity described herein or for any activity directly related to the activity described herein?
☐ Yes ☑ NO (If "yes", explain).

Note: Items 14 and 15 are to be completed if you want to bulkhead, dredge or fill.

14. Description of operation: (If feasible, this information should be shown on the drawing).

a. Purpose of excavation or fill _____.

1. Access channel length_____ depth_____ width_____

2. Boat basin length_____ depth_____ width_____

3. Fill area length_____ depth_____ width_____

4. Other _____ length_____ depth_____ width_____
(Note: If channel, give reasons for need of dimensions listed above.)

b. If bulkhead, give dimensions _____

-- Type of bulkhead construction (material)_____

1. Backfill required: Yes _____ No _____ Cubic yards _____

2. Where obtained _____

c. Excavated material

1. Cubic yards _____

2. Type of material _____

15. Type of construction equipment to be used _____

a. Does the area to be excavated include any wetland? Yes☐ No☐

b Does the disposal area contain any wetland? Yes☐ No☐

c. Location of disposal area_____

d. Maintenance dredging, estimated amounts, frequency, and disposal sites to be utilized:_____

e. Will dredged material be entrapped or encased? _____

f. Will wetlands be crossed in transporting equipment to project site?_____

g. Present rate of shoreline erosion (if known) _____

16. Description of Avoidance, Minimization and Compensation: Provide a brief explanation describing how impacts to waters of the United States are being avoided and minimized on the project site. Also, provide a brief description of how impacts to waters of the United States will be compensated for, or a brief statement explaining why compensatory mitigation should not be required for those impacts.

The proposed project will be entirely pile supported and will not require compensatory mitigation.

Docusign Envelope ID: 368ECF84-AB1C-89B2-8380-D0089D9A2BF1

17. Water Quality Certification: In some cases, Federal law requires that a Water Quality Certification from the State of Georgia be obtained prior to issuance of a Federal license or permit. Applicability of this requirement to any specific project is determined by the permitting Federal agency. The information requested below is generally sufficient for the Georgia Environmental Protection Division to issue such a certification if required. Any item, which is not applicable to a specific project, should be so marked. Additional information will be requested if needed. ,

a. Please submit the following:

1. A plan showing the location and size of any facility, existing or proposed, for handling any sanitary or industrial waste waters generally on your property.

2. A plan of the existing or proposed project and your adjacent property for which permits are being requested.

3. A plan showing the location of all points where petro-chemical products (gasoline, oils, cleaners) used and stored. Any aboveground storage areas must be diked, and there should be no storm drain catch basins within the dike areas. All valving arrangements on any petro-chemical transfer lines should be shown.

4. A contingency plan delineating action to be taken by you in the event of spillage of petro-chemical products or other materials from your operation.

5. Plan and profile drawings showing limits of areas to be dredged, areas to be used for placement of spoil, locations of any dikes to be constructed showing locations of any weir(s), and typical cross sections of the dikes.

b. Please provide the following statements:

1. A statement that all activities will be performed in a manner to minimize turbidity in the stream.

2. A statement that there will be no oils or other pollutants released from the proposed activities which will reach the stream.

3. A statement that all work performed during construction will be done in a manner to prevent interference with any legitimate water uses.

18. Application is hereby made for a permit or permits to authorize the activities described herein; Water Quality Certification from the Georgia Environmental Protection Division is also requested if needed. I certify that I am familiar with the information contained in this application, and that to the best of my knowledge and belief such information is true, complete and accurate. I further certify that I posses the authority to under take the proposed activities.

Signed by: Terrance G. Grooms 20834DC74A8243B...

Signed by: Ariel Grooms 20834DC74A8243B...

Signature of Applicant

19. U.S.C. Section 1001 provides that: Whoever, in any matter within the jurisdiction of any department or agency of the United States, knowingly and willfully falsifies, conceals, or covers up by any trick, scheme, or device a material fact or makes any false, fictitious, or fraudulent statements or representations, or makes or uses false writing or document knowing same to contain any false, fictitious or fraudulent statement or entry, shall be fined no more than $10,000 or imprisoned not more than 5 years or both.

**PRIVACY ACT NOTICE**

**The Department of the Army permit program is authorized by Section 10 of the Rivers and Harbors Act of 1899, Section 404 of the Clean Water Act and Section 103 of the Marine Protection, Research and Sanctuaries Act of 1972. These laws require permits authorizing structures and work in or affecting navigable waters of the United States, the discharge of dredged or fills material into waters of the United States, and the transportation of dredged material for the purpose of dumping it into ocean waters. Information provided will be used in evaluating the application for a permit. Information in the application is made a matter of public record through issuance of a public notice. Disclosure of the information requested is voluntary; however, the data requested are necessary in order to communicate with the applicant and to evaluate the permit application. If necessary information is not provided, the permit application cannot be processed nor can a permit be issued.**

**SUPPORTING REMARKS:**

Docusign Envelope ID: 368ECF84-AB1C-89B2-8380-D0089D9A2BF1

**U.S. Army Corps of Engineers**
**Regulatory Branch, Coastal Area Section**
**100 West Oglethorpe Avenue**
**Savannah, Georgia 31401-3640**

To Whom It May Concern:

This is to certify the work subject to the jurisdiction of the U.S. Army Corps of Engineers as described in my application dated 9/1/2026, is to the best of my knowledge, consistent with the Georgia Management Plan.

Since my project is located in the Coastal Area of Georgia, I understand the U.S. Army Corps of Engineers must provide this statement to the Georgia Department of Natural Resources, Coastal Resources Division, Ecological Services Section (GADNR-CRD) for its review, and a Department of Army permit will not be issued until the GADNR-CRD concurs with my findings. I also understand additional information may be required by the GADNR-CRD to facilitate its review of my project and the additional information certifications may be required for other Federal or State authorizations.

| | |
|---|---|
| *Signature of Application:* | Signed by: Terrance G. Grooms 20834DC74A8243B... Signed by: Ariel Grooms 20834DC74A8243B... |
| *Date:* | 9/1/2026 |
| *Printed Name of Applicant:* | Terrance G. Grooms |
| *Street Address:* | 170 Gowen Drive. |
| | |
| *City, State, Zip Code:* | Woodbine, GA 31569 |
| *Phone Number:* | (912) 552-1150 |
| *Fax Number:* | |
| *E-Mail Address:* | terrancegrooms@gmail.com |

**For questions regarding consistency with the Georgia Coastal Management Program, Please contact Kelie Moore, GADNR-CRD, (912) 264-7218.**

Docusign Envelope ID: 368ECF84-AB1C-89B2-8380-D0089D9A2BF1

**STATE OF GEORGIA**

**REQUEST FOR A REVOCABLE LICENSE FOR THE USE OF TIDAL WATERBOTTOMS**

**APPLICANT NAME(S):** Terrance G. Grooms and Ariel Grooms

**MAILING ADDRESS:** 170 Gowen Drive, Woodbine, GA 31569
**(Street) (City) (State) (Zip)**

**PROJECT ADDRESS/LOCATION:** 170 Gowen Drive, Woodbine, GA 31569

**COUNTY:** Camden **WATERWAY:** Crooked River

**LOT, BLOCK & SUBDIVISION NAME FROM DEED:** Tract 10. Gowen Division 75

Georgia Department of Natural Resources
Coastal Resources Division
One Conservation Way
Brunswick, Georgia 31520-8687

I am requesting that I be granted a revocable license from the State of Georgia to encroach on the beds of tidewaters, which are state owned property. Attached hereto and made a part of this request is a copy of the plans and description of the project that will be the subject of such a license. I certify that all information submitted is true and correct to the best of my knowledge and understand that willful misrepresentation or falsification is punishable by law.

I understand that if permission from the State is granted, it will be a revocable license and will not constitute a license coupled with an interest. I acknowledge that this revocable license does not resolve any actual or potential disputes regarding the ownership of, or rights in, or over the property upon which the subject project is proposed, and shall not be construed as recognizing or denying any such rights or interests. I acknowledge that such a license would relate only to the property interests of the State and would not obviate the necessity of obtaining any other State license, permit, or authorization required by State law. I recognize that I waive my right of expectation of privacy and I do not have the permission of the State of Georgia to proceed with such project until the Commissioner of DNR or his/her designee has executed a revocable license in accordance with this request.

Sincerely,

By: Signed by: Terrance G. Grooms 20834DC74A8243B... Date: 9/11/2026
Signature of Applicant

Title, if applicable

By: Signed by: Ariel Grooms 20834DC74A8243D... Date: 9/11/2026
Signature of Applicant

Title, if applicable

Attachments

Docusign Envelope ID: 368ECF84-AB1C-89B2-8380-D0089D9A2BF1

# FEDERAL CONSISTENCY CERTIFICATION STATEMENT

**Printed Name of Applicant(s):** Terrance G. Grooms

**Applicant Email:** terrancegrooms@gmail.com **Phone:** (912) 552-1150

**Agent Name (if applicable):** Sam LaBarba **Phone:** (912) 215-1255

To Whom It May Concern:

This is to certify that I have made application to the U.S. Army Corps of Engineers (USACE) for authorization to impact Waters of the United States and that such proposed work is, to the best of my knowledge, consistent with Georgia's Coastal Management Program.

I understand I must provide this Consistency Certification Statement, along with a copy of my permit application submitted to USACE, to the Georgia Department of Natural Resources Coastal Resources Division (CRD) before they can begin evaluating my proposed project for consistency with Georgia's enforceable policies. I understand additional information may be required to facilitate review.

Once any required authorizations or permits from CRD have been issued, and CRD has concurred with my findings by signing this Consistency Certification Statement, CRD must submit it to USACE in order for them to issue any required federal permits or authorizations, or to validate any provisional authorizations they have already issued. A USACE provisional authorization or permit will not be valid until they receive this Certification Statement signed by CRD.

☐ **Attached is a copy of my application to USACE (required)**

**Signature of Applicant:** Signed by: Terrance G. Grooms 20834DC74A8243B... Signed by: Ariel Grooms 20834DC74A8243B... **Date:** 9/11/2026
9/11/2026

FOR AGENCY INTERNAL USE ONLY: Date Received (Commencement Date): _____
USACE Authorization/Permit Number (assigned by USACE): _____

USACE Authorization Type (select one): ☐Individual Permit ☐General Permit #___ ☐NWP #____

USACE Project Manager: _____

CRD Authorization/Permit Number (assigned by CRD): _____

CRD Project Manager: _____

**CRD HAS REVIEWED AND CONCURS WITH THIS CONSISTENCY CERTIFICATION STATEMENT TO THE EXTENT THE USACE AUTHORIZED PROJECT DESCRIPTION IS CONSISTENT WITH THE AUTHORIZED PROJECT DESCRIPTION FOR ANY CRD PERMIT ISSUED FOR THIS PROJECT**

**CRD Signature:** _____ **Date:** _____
**Printed Name:** _____ **Title:** _____

For questions regarding consistency with the Georgia Coastal Management Program, please contact the Federal Consistency Coordinator at (912) 264-7218 or visit www.CoastalGADNR.org.

Docusign Envelope ID: 368ECF84-AB1C-89B2-8380-D0089D9A2BF1

# FEDERAL CONSISTENCY CERTIFICATION STATEMENT

**Printed Name of Applicant(s):** Terrance G. Grooms

**Applicant Email:** terrancegrooms@gmail.com **Phone:** (912) 552-1150

**Agent Name (if applicable):** Sam LaBarba **Phone:** (912) 215-1255

To Whom It May Concern:

This is to certify that I have made application to the U.S. Army Corps of Engineers (USACE) for authorization to impact Waters of the United States and that such proposed work is, to the best of my knowledge, consistent with Georgia's Coastal Management Program.

I understand I must provide this Consistency Certification Statement, along with a copy of my permit application submitted to USACE, to the Georgia Department of Natural Resources Coastal Resources Division (CRD) before they can begin evaluating my proposed project for consistency with Georgia's enforceable policies. I understand additional information may be required to facilitate review.

Once any required authorizations or permits from CRD have been issued, and CRD has concurred with my findings by signing this Consistency Certification Statement, CRD must submit it to USACE in order for them to issue any required federal permits or authorizations, or to validate any provisional authorizations they have already issued. A USACE provisional authorization or permit will not be valid until they receive this Certification Statement signed by CRD.

☐ **Attached is a copy of my application to USACE (required)**

**Signature of Applicant:** Signed by: Terrance G. Grooms 20834DC74A8243B... Signed by: Ariel Grooms 20834DC74A8243B... **Date:** 9/11/2026
9/11/2026

FOR AGENCY INTERNAL USE ONLY: Date Received (Commencement Date): _____
USACE Authorization/Permit Number (assigned by USACE): _____

USACE Authorization Type (select one): ☐Individual Permit ☐General Permit #___ ☐NWP #____

USACE Project Manager: _____

CRD Authorization/Permit Number (assigned by CRD): _____

CRD Project Manager: _____

**CRD HAS REVIEWED AND CONCURS WITH THIS CONSISTENCY CERTIFICATION STATEMENT TO THE EXTENT THE USACE AUTHORIZED PROJECT DESCRIPTION IS CONSISTENT WITH THE AUTHORIZED PROJECT DESCRIPTION FOR ANY CRD PERMIT ISSUED FOR THIS PROJECT**

**CRD Signature:** _____ **Date:** _____
**Printed Name:** _____ **Title:** _____

For questions regarding consistency with the Georgia Coastal Management Program, please contact the Federal Consistency Coordinator at (912) 264-7218 or visit www.CoastalGADNR.org.

Docusign Envelope ID: 368ECF84-AB1C-89B2-8380-D0089D9A2BF1

DOC# 003419
FILED IN OFFICE
4/8/2021 04:30 PM
BK:2104 PG:341-342
JOY LYNN TURNER
CLERK OF SUPERIOR COURT
CAMDEN COUNTY

REAL ESTATE TRANSFER
TAX PAID: $173.20

PT-61 020-2021-000919

**RETURN RECORDED DOCUMENT TO:**
**WHELCHEL & MCQUIGG, LLC**
**504 BEACHVIEW DRIVE, SUITE 3-D**
**ST. SIMONS ISLAND, GA 31522**

PARCEL NO. 131C 017

STATE OF GEORGIA

COUNTY OF GLYNN

LIMITED WARRANTY DEED

THIS INDENTURE made the 30th day of March, 2021, between **James F. Gowen,** of Glynn County, Georgia, as party of the first part, hereinafter called Grantor, and **Terrance G. Grooms and Ariel Grooms**, of Camden County, Georgia, as party of the second part, hereinafter called Grantee (the words "Grantor" and "Grantee" to include their respective heirs, successors and assigns where the context requires or permits).

WITNESSETH: That Grantor, for and in consideration of the sum of Ten Dollars ($10.00) and other good and valuable consideration in hand paid at and before the sealing and delivery of these presents, the receipt whereof is hereby acknowledged, has granted, bargained, sold, aliened, conveyed and confirmed, and by these presents does grant, bargain, sell, alien, convey and confirm unto the said Grantee the following described property, to-wit:

All that lot, tract or parcel of land lying and being in the 31st G.M. District, Camden County, Georgia, being more particularly described as follows:

Parcel Ten (10) as clearly shown by that plat of survey dated January 3, 1975 by John R. MacDonell, Georgia Registered Land Surveyor No. 165, said plat, by this reference being made a part hereof for all purposes.

Subject Property Address:V/L Tract 10 Gowen Division 75, *** Gowen Drive, GA

Parcel ID: 131C 017

TO HAVE AND TO HOLD the said tract, lot or parcel of land with all and singular the rights, members and appurtenances thereof, to the same being, belonging, or

Docusign Envelope ID: 368ECF84-AB1C-89B2-8380-D0089D9A2BF1



in anywise appertaining, to the only proper use, benefit and behoof of the said Grantees, as joint tenants with survivorship, (as defined and created by Georgia Laws 1976, pages 1438 and 1439 for and during their joint lives, and upon the death of either of them, then to the survivor of them in fee simple, together with every contingent remainder and the right of reversion, and to the heirs and assigns of said survivor; excepting the following: 1) zoning ordinances; 2) utility easements; and 3) restrictions, reservations, conditions and limitations imposed upon the use of said property.

AND THE SAID Grantor will warrant and forever defend the right and title to the above described property unto the said Grantee against the claims of all persons claiming under, by or through Grantor, and not otherwise, subject, however, to the exceptions above referenced.

IN WITNESS WHEREOF, the said Grantor has signed, sealed and delivered this deed on this the day and year first above written.


Signed, sealed and delivered
in the presence of:

(Unofficial Witness)

Notary Public
Commission expires: 11/2/2024
(Seal of Notary)

James F. Gowen



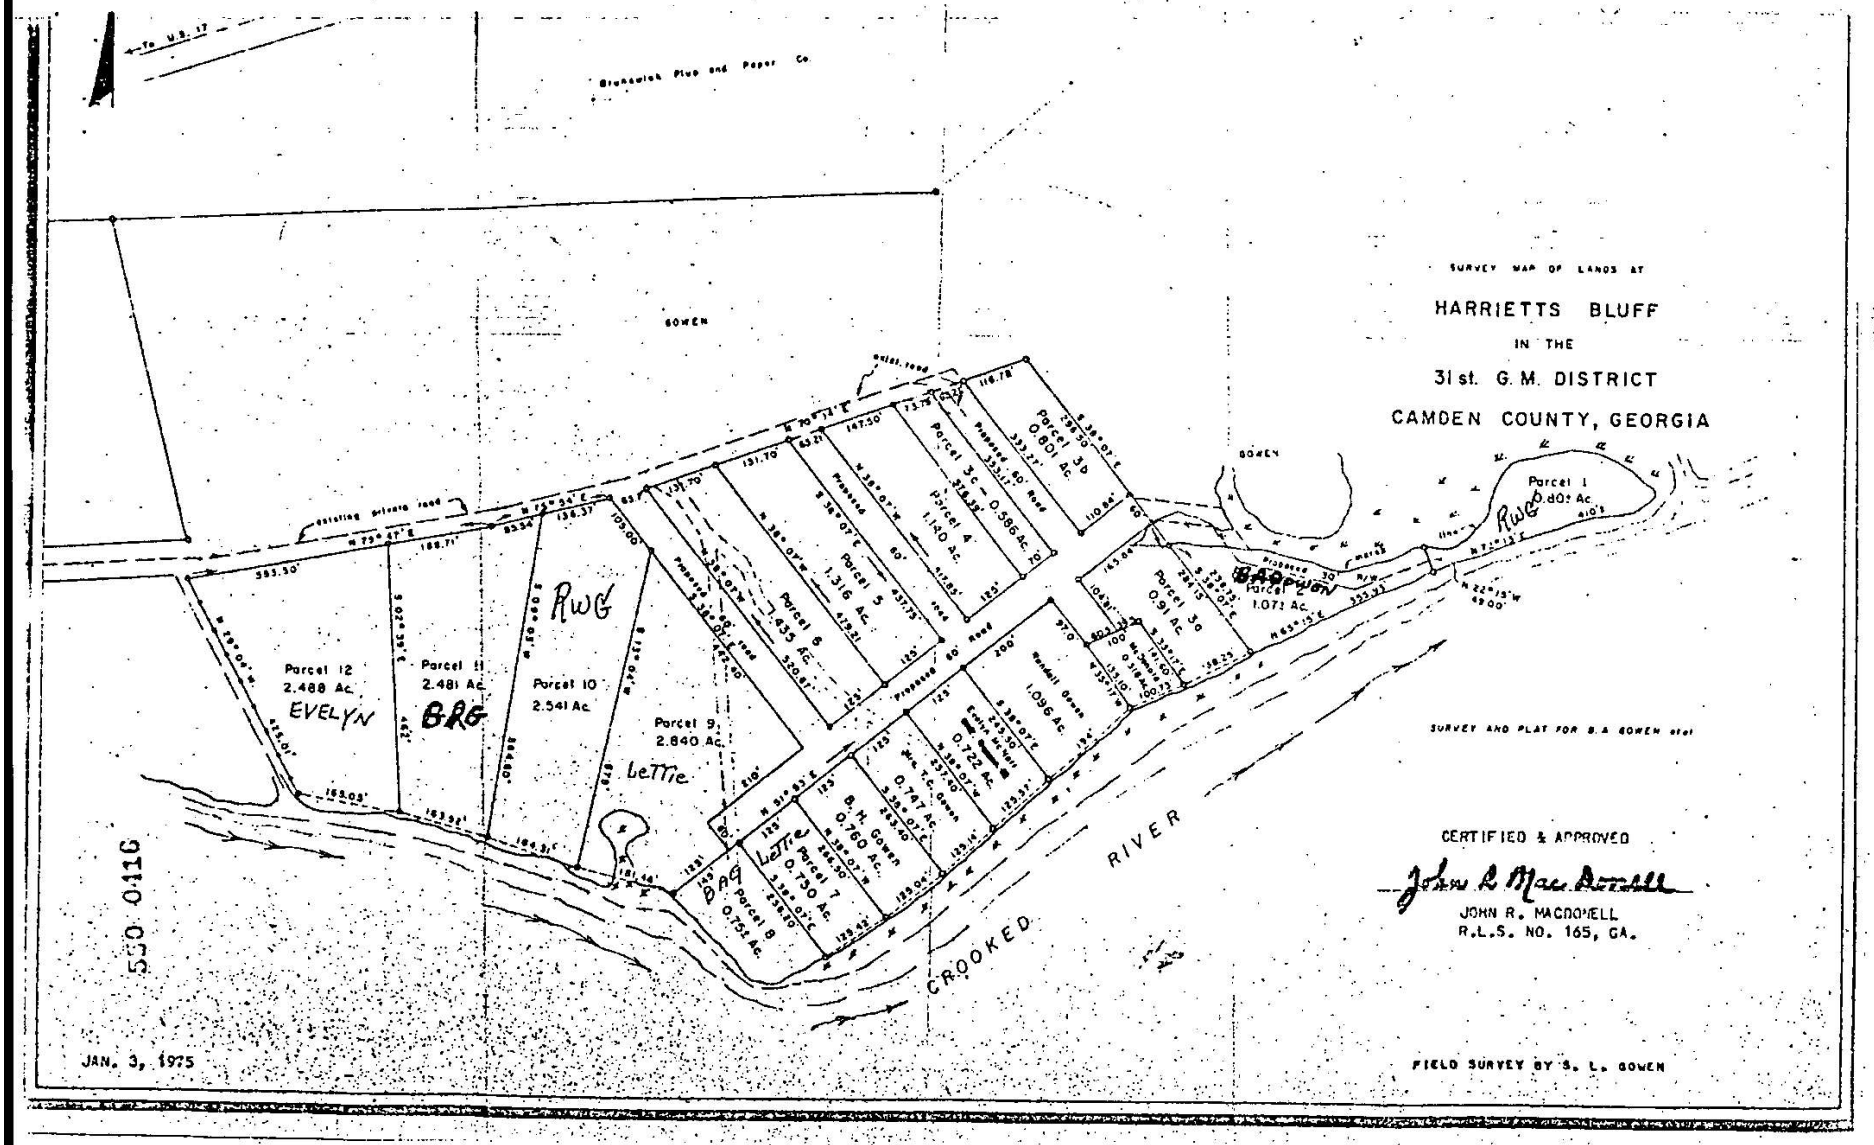


Docusign Envelope ID: 368ECF84-AB1C-89B2-8380-D0089D9A2BF1

# Board of County Commissioners

## Office of Planning & Development

135 Gross Road • Kingsland, GA 31548

Phone: (912) 729.5603 • Fax: (912) 729.5543 • www.camdencountyga.gov


09/11/2026

Sam LaBarba
LaBarba Environmental Services
139 Altama Connector
Brunswick, GA 31525

RE: Buffer Variance, 170 Gowen Dr. Shoreline Stabilization

To Whom it May Concern,

Camden County has reviewed the shoreline stabilization plans for the above referenced project by LaBarba Environmental Services and have determine that a marsh buffer variance will be required.

If you have any questions or need additional information, please contact us.

Respectfully,

Cassandra D. Turpin
Interim Planning Director
cturpin@camdencountyga.gov
912-729-5603

# Board of County Commissioners

## Office of Planning & Development

135 Gross Road • Kingsland, GA 31548

Phone: (912) 729.5603 • Fax: (912) 729.5543 • www.camdencountyga.gov


09/11/2026

Sam LaBarba
LaBarba Environmental Services
139 Altama Connector
Brunswick, GA 31525

RE: 170 Gowen Dr., 131C 017

To Whom it May Concern,

The tract identified above, along with the attached documents, does not constitute a violation of the Unincorporated Camden County Zoning Ordinance.

If you have any questions or need additional information, please contact us.

Respectfully,

Cassandra D. Turpin
Interim Planning Director
cturpin@camdencountyga.gov
912-729-5603

# 170 GOWEN DRIVE
# SHORELINE STABILIZATION
# CMPA PERMIT APPLICATION




VICINITY MAP
NTS

## PREPARED FOR:
## TERRANCE & ARIEL GROOMS

170 GOWEN DRIVE
WOODBINE, GA 31569

F. & S COORDINATOR
9-11-26

LABARBA ENVIRONMENTAL SERVICES
139 ALTAMA CONN. #161
BRUNSWICK, GA 31525

ORIGINAL ISSUE DATE: 8/26/2026

CONTENTS


| SHEET | | DATE |
|---|---|---|
| 1 | COVER | 8/26/2026 |
| 2 | PROJECT AREA | 8/26/2026 |
| 3 | EXISTING CONDITIONS | 8/26/2026 |
| 4 | PROPOSED CONDITIONS | 8/26/2026 |
| 5 | PROFILE | 8/26/2026 |


FOR PERMITTING PURPOSES ONLY


NOTES

COVER

LABARBA ENVIRONMENTAL SERVICES
BRUNSWICK, GA
PREPARED FOR:
TERRANCE & ARIEL GROOMS

DATE: 8/26/2026
SCALE: NTS

1
SHEET:

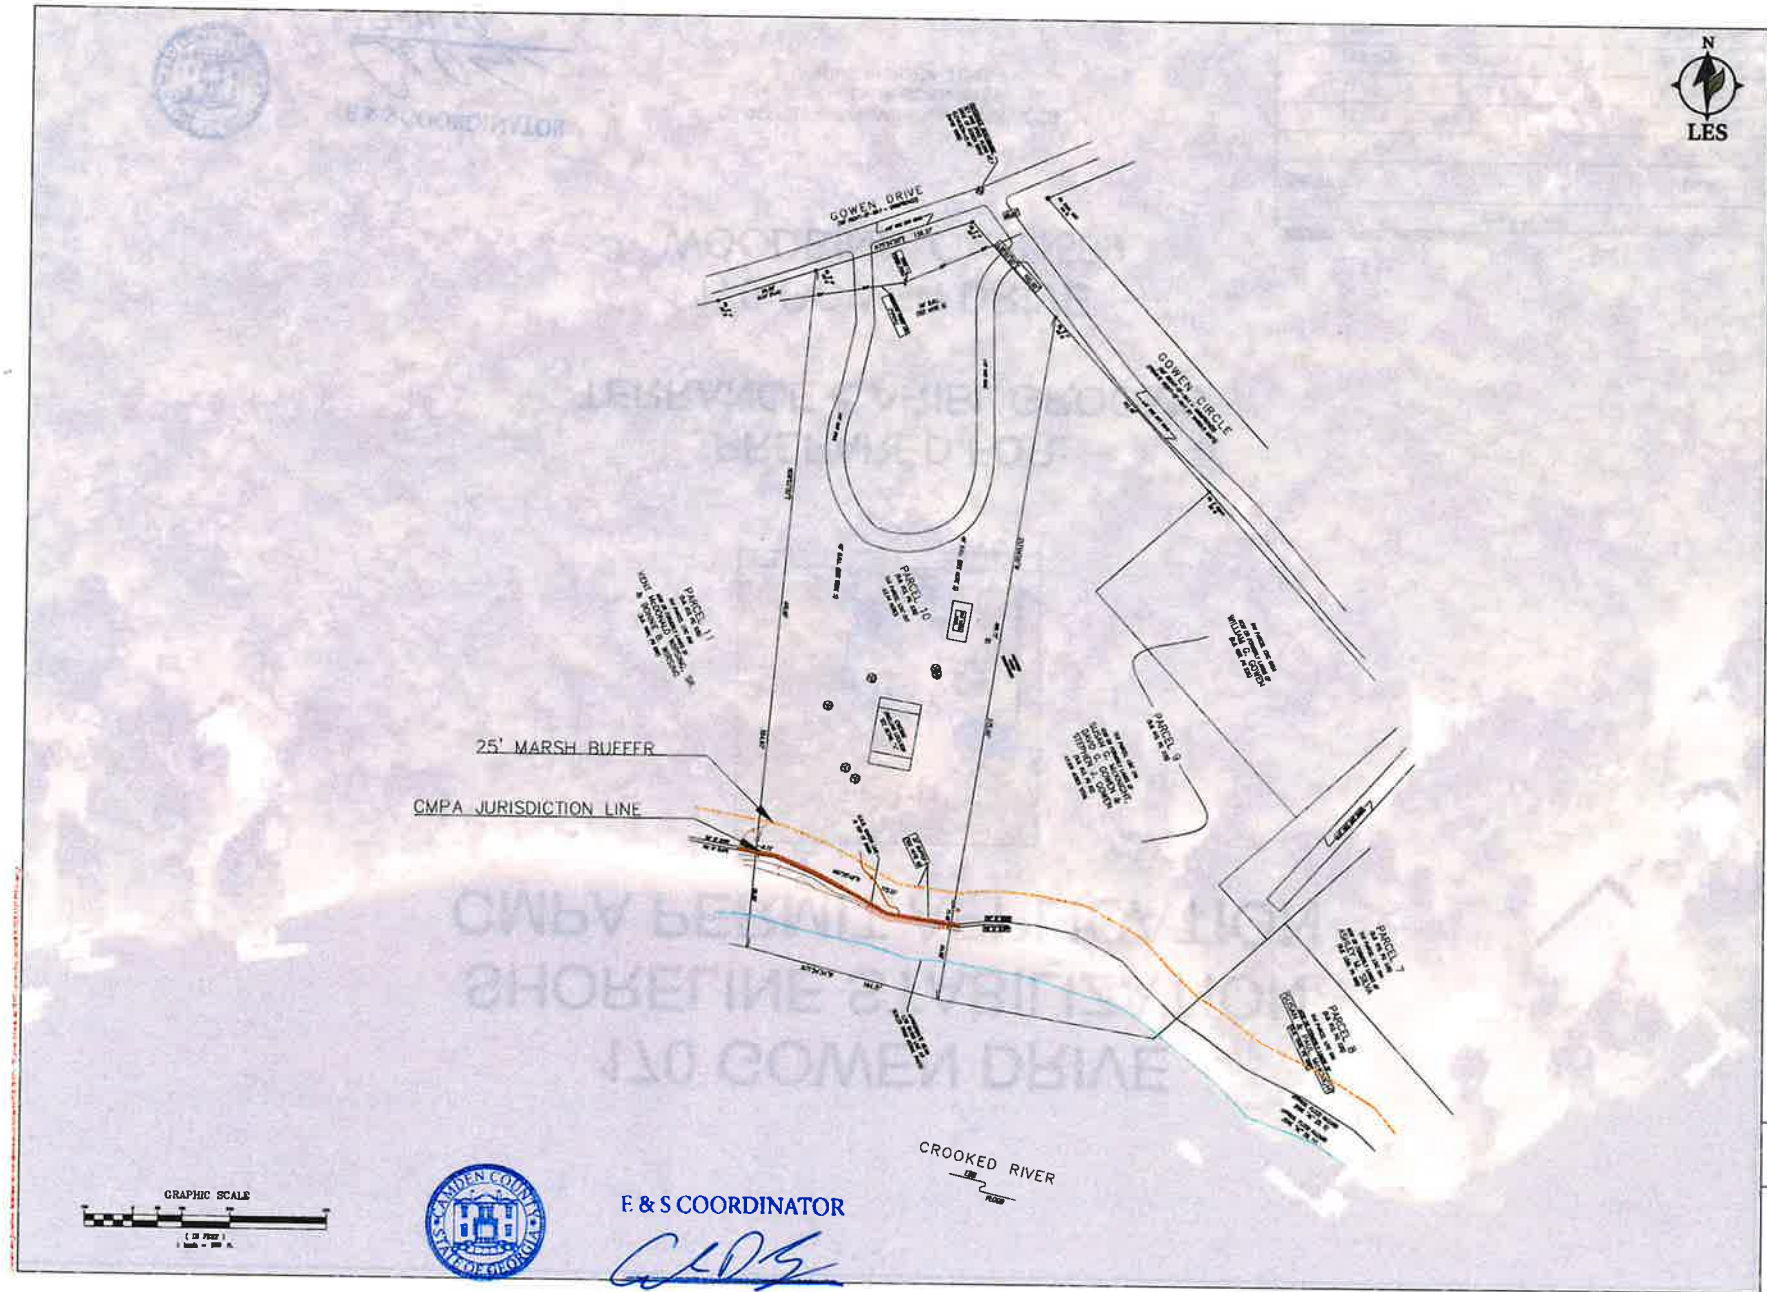


FOR PERMITTING PURPOSES ONLY

NOTES

PROJECT AREA

LABARBA ENVIRONMENTAL SERVICES
BRUNSWICK, GA

PREPARED FOR:
TERRANCE & ARIEL GROOMS

DATE: 8/26/2026

SCALE: 1" = 100'


2

SHEET:

CAMDEN COUNTY STATE OF GEORGIA

E & S COORDINATOR

9-11-26

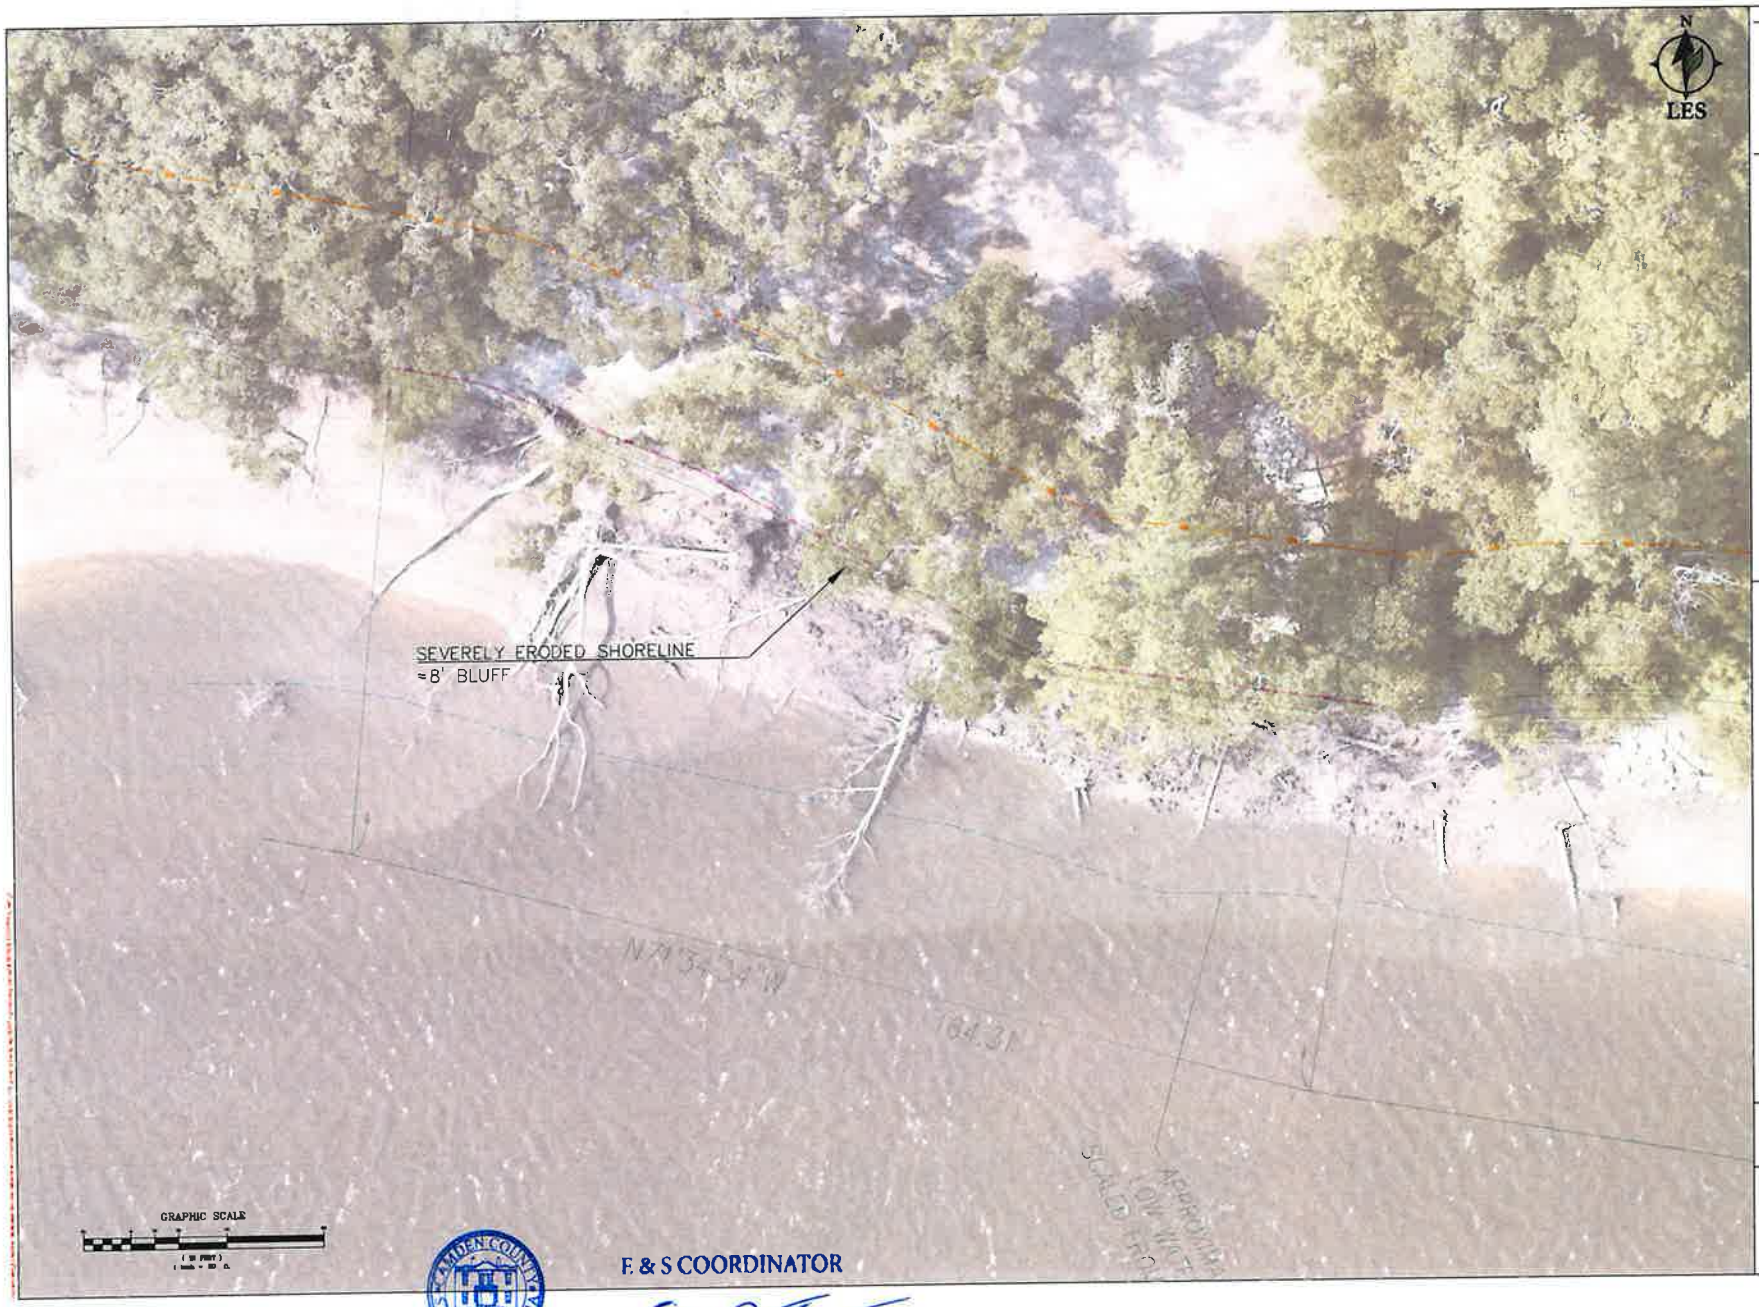


FOR PERMITTING PURPOSES ONLY

NOTES

EXISTING CONDITIONS

LABARBA ENVIRONMENTAL SERVICES
BRUNSWICK, GA

PREPARED FOR:
TERRANCE & ARIEL GROOMS

DATE: 8/26/2026

SCALE: 1" = 20'


3

SHEET:

CAMDEN COUNTY GEORGIA

F. & S COORDINATOR

9-11-26

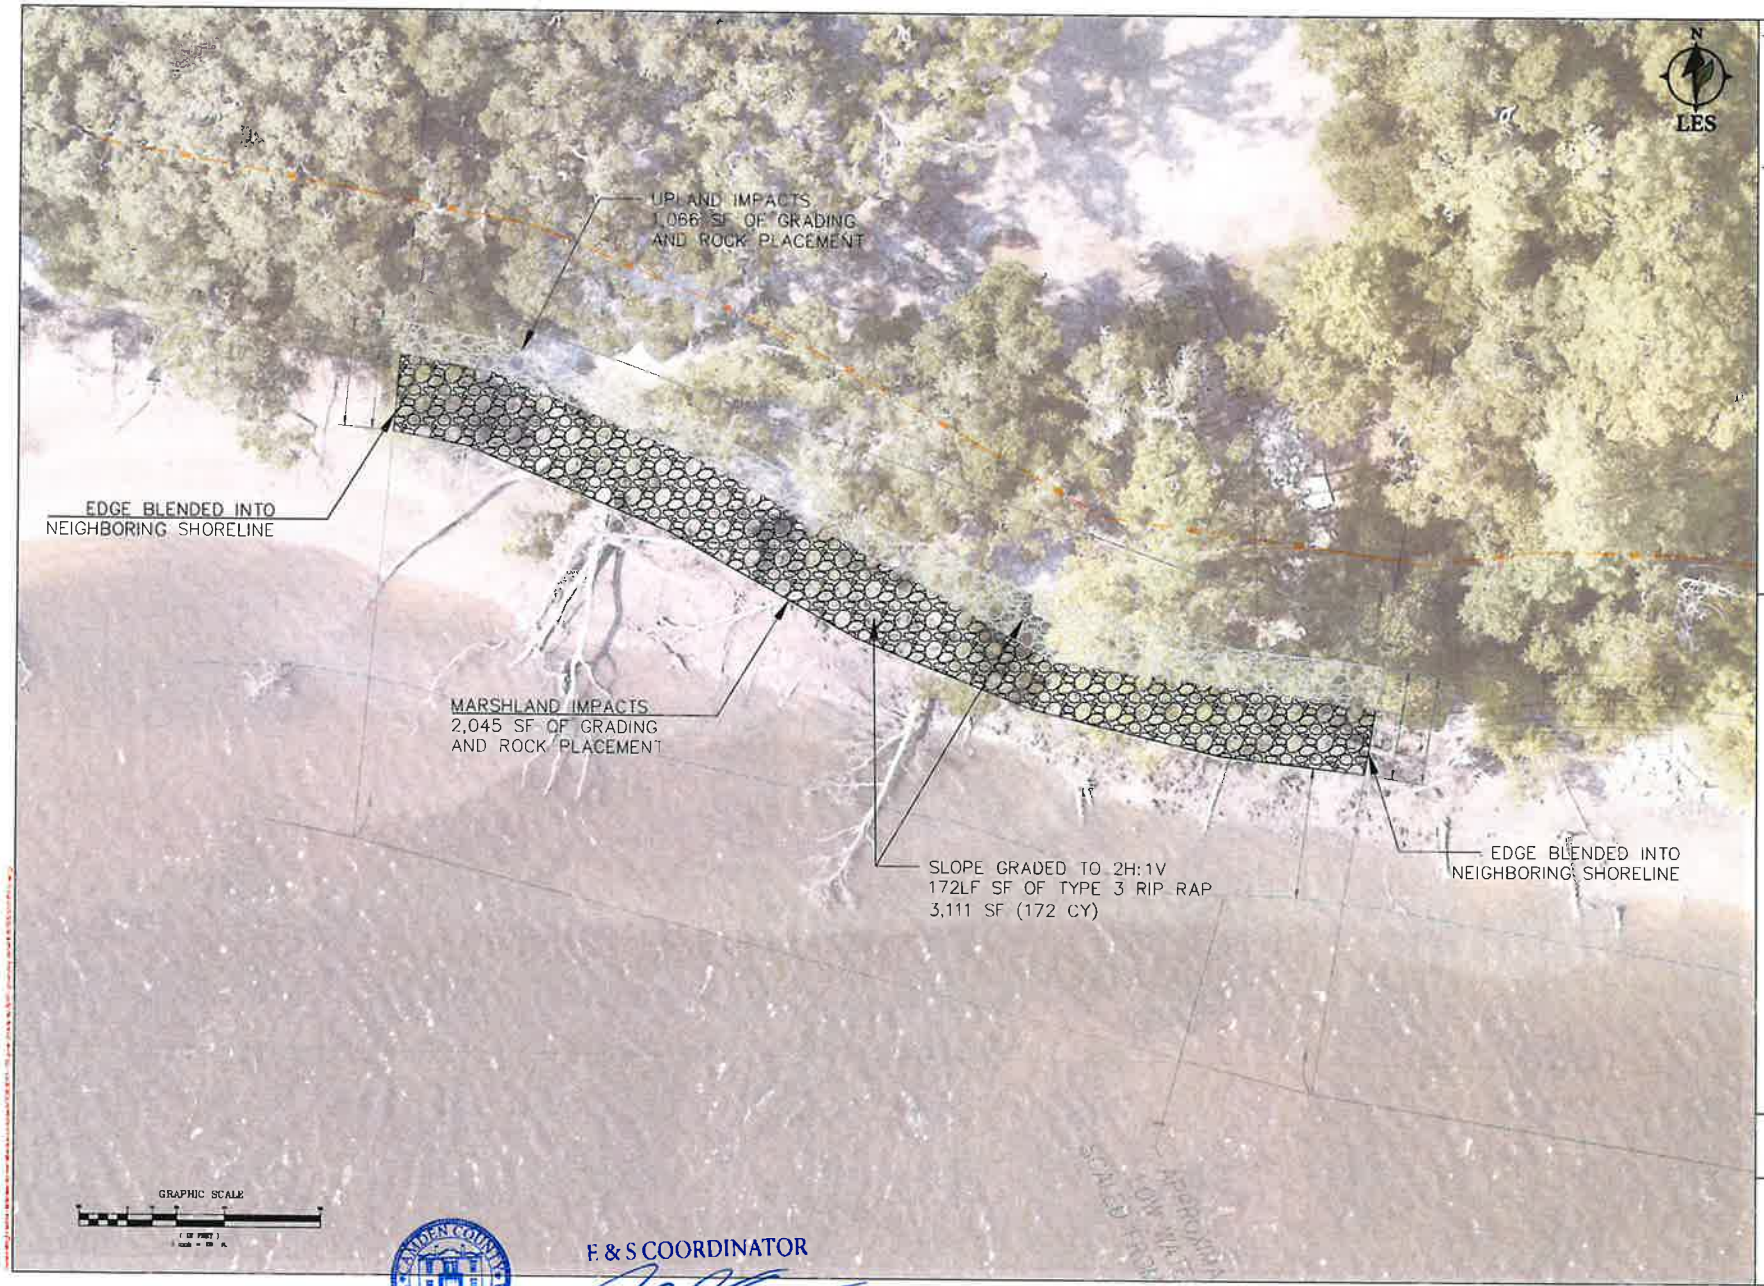


FOR PERMITTING PURPOSES ONLY

NOTES

PROPOSED CONDITIONS

LABARBA ENVIRONMENTAL SERVICES
BRUNSWICK, GA

PREPARED FOR:
TERRANCE & ARIEL GROOMS

DATE: 8/26/2026

SCALE: 1" = 20'


4

SHEET:

CAMDEN COUNTY STATE OF GEORGIA

E & S COORDINATOR

9-11-26

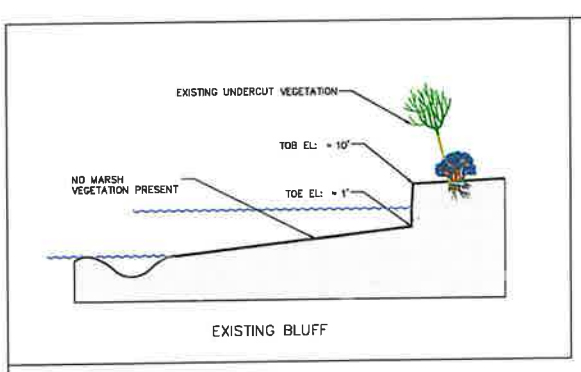





FOR PERMITTING PURPOSES ONLY

**NOTES**

F. & S COORDINATOR

9-11-26

PROFILE

LABARBA ENVIRONMENTAL SERVICES
BRUNSWICK, GA

PREPARED FOR:
TERRANCE & ARIEL GROOMS

DATE: 8/26/2026

SCALE: NTS

5

SHEET: