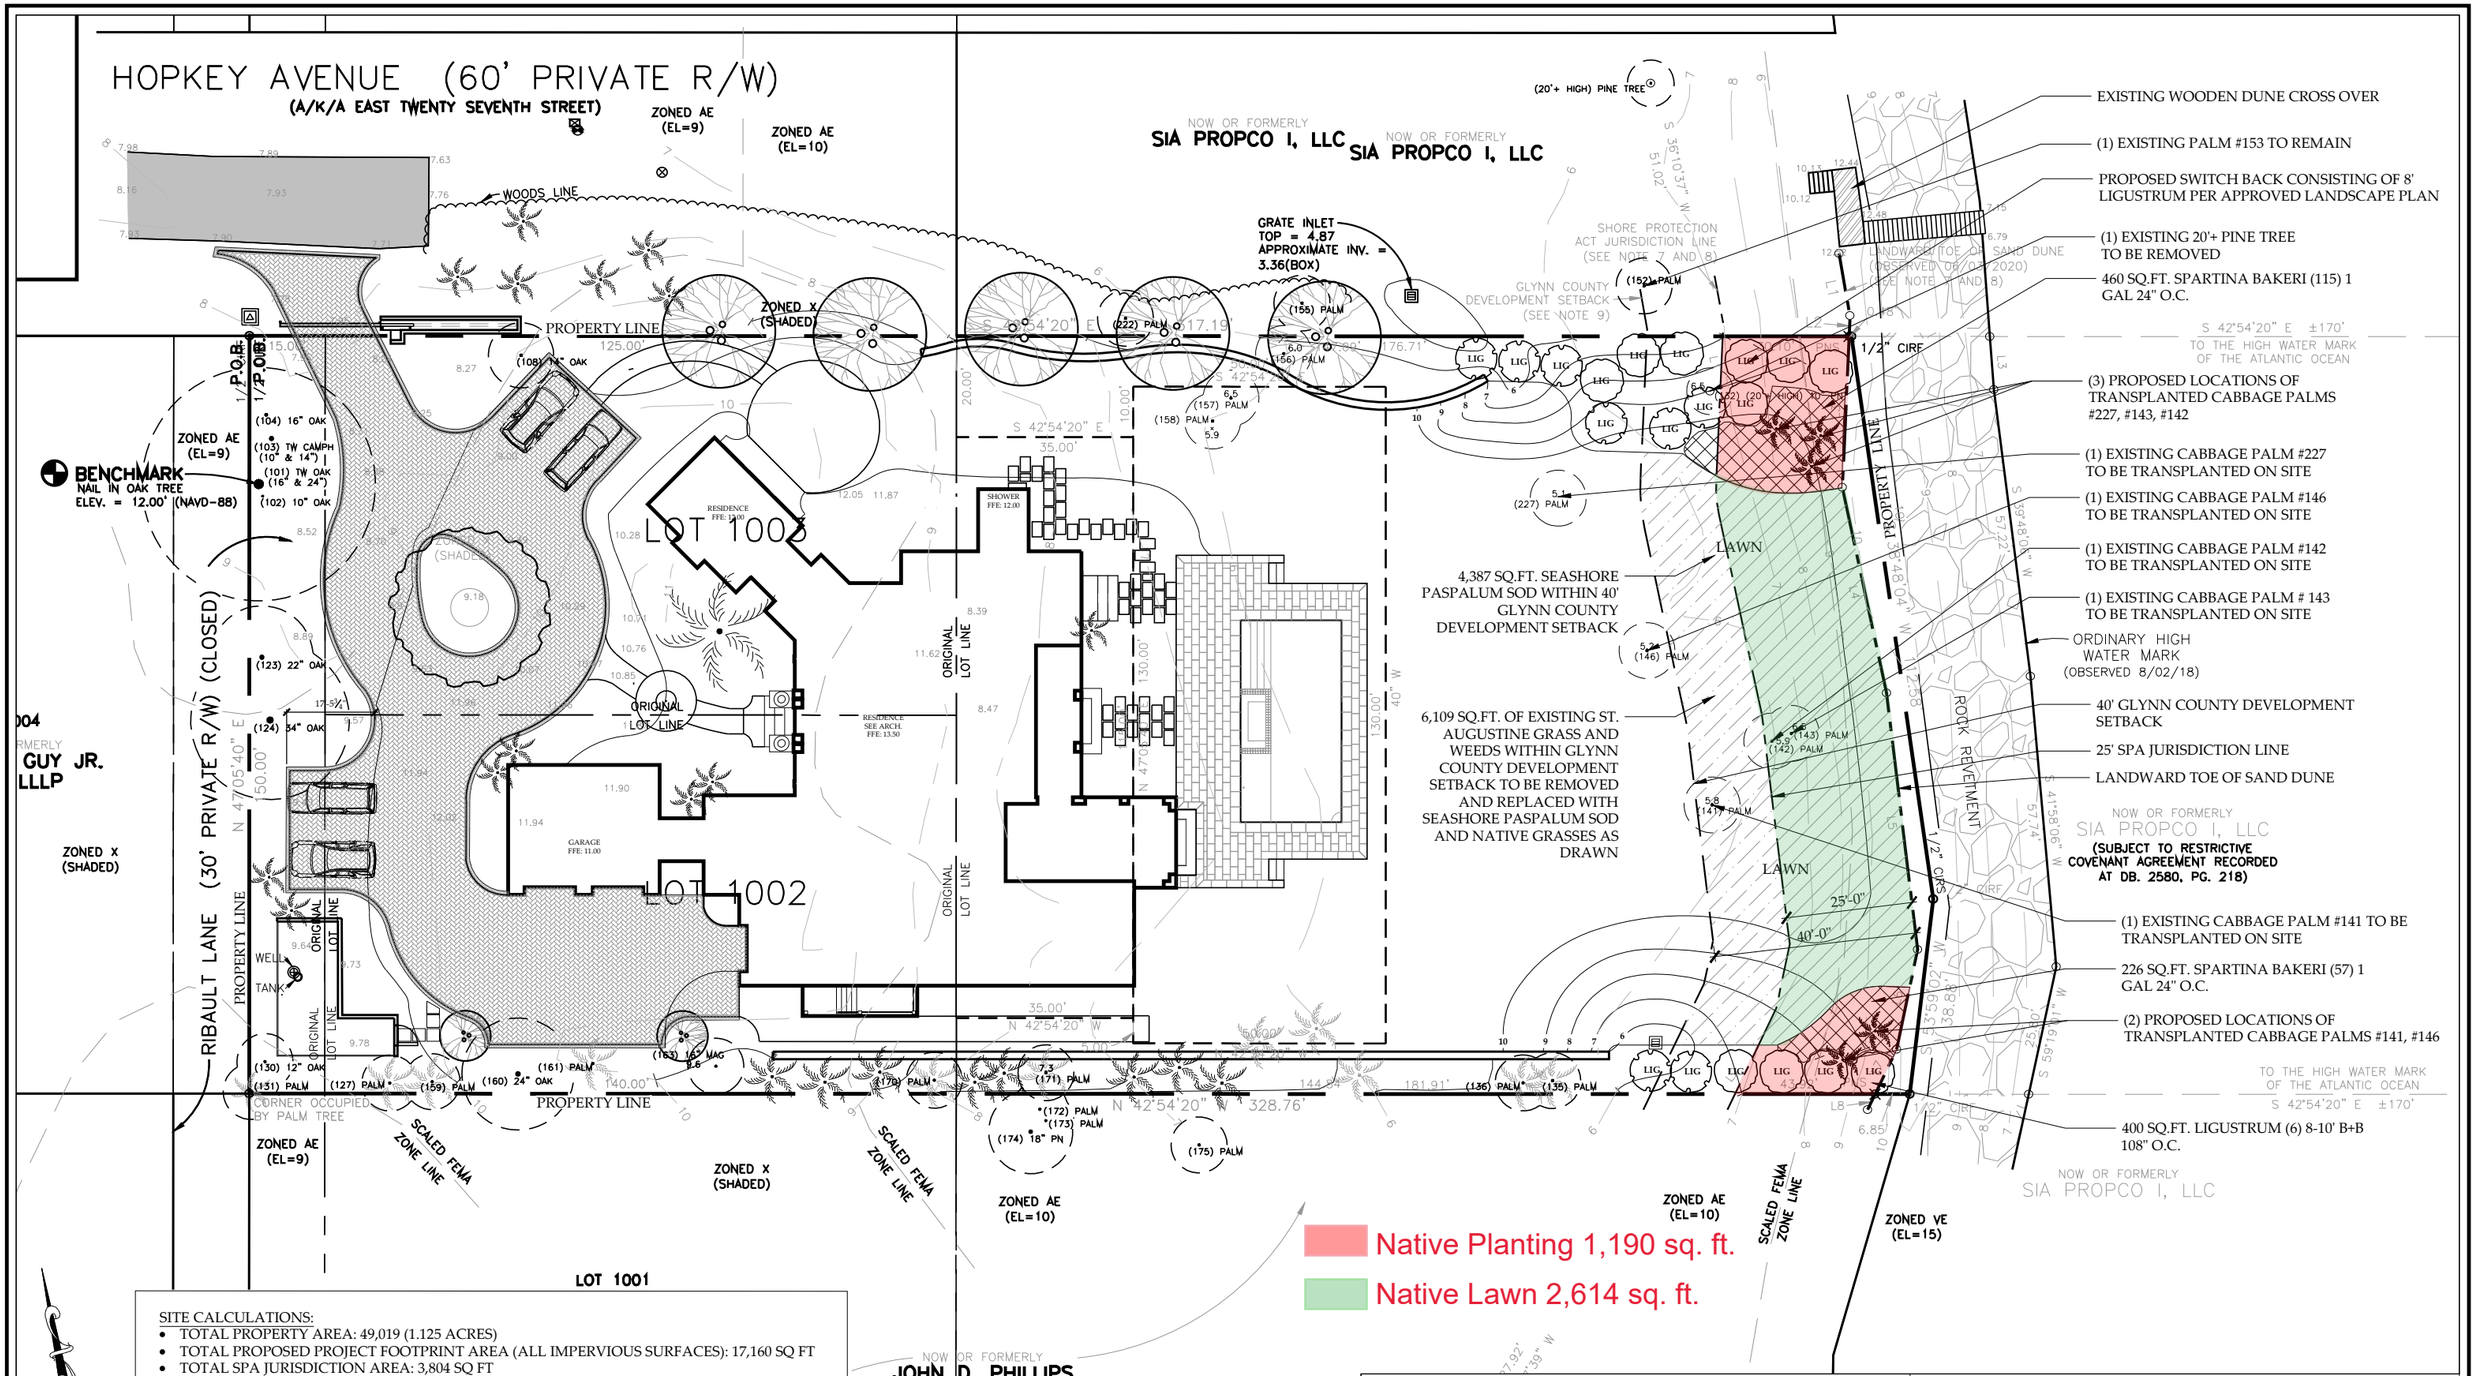

SITE CALCULATIONS:

- TOTAL PROPERTY AREA: 49,019 (1.125 ACRES)
- TOTAL PROPOSED PROJECT FOOTPRINT AREA (ALL IMPERVIOUS SURFACES): 17,160 SQ FT
- TOTAL SPA JURISDICTION AREA: 3,804 SQ FT
- TOTAL PROPOSED PROJECT AREA IN SPA JURISDICTION AREA: 3,804 SQ.FT, NO HARDSCAPE
- TOTAL GLYNN COUNTY JURISDICTION AREA: 6,109 SQ FT
- TOTAL PROPOSED PROJECT AREA IN GLYNN COUNTY JURISDICTION: 6,109 SQ FT, NO HARDSCAPE

Project: Crowe Residence		Title: SPA - DNR Landscape Plan	
Project No.: 18329	Date: 2021-01-08	Scale: 1" = 30'-0"	Drawing No.: L-DNR-2

S:\Crowe\Drawings\Sheets\SPA_Crowe_SPA-DNR Permit.dwg

Alex Smith Garden Design, Ltd., 5642 Peachtree Rd., Chamblee, GA 303041 (PH) 770.455.8878