SETBACK COVERAGE
S.P.A.-2,960.90 SF
RETAINING WALL & STEPS-64.40 SF IN S.P.A.
NATURAL LANDSCAPE MATERIAL-2,015.88 SF IN S.P.A
UNDER GROUND STORAGE TANK-380.75 SF IN S.P.A.
LAWN-880.62 SF IN S.P.A.

1 6/26/20 - revised allocation of natural landscape material and lawn

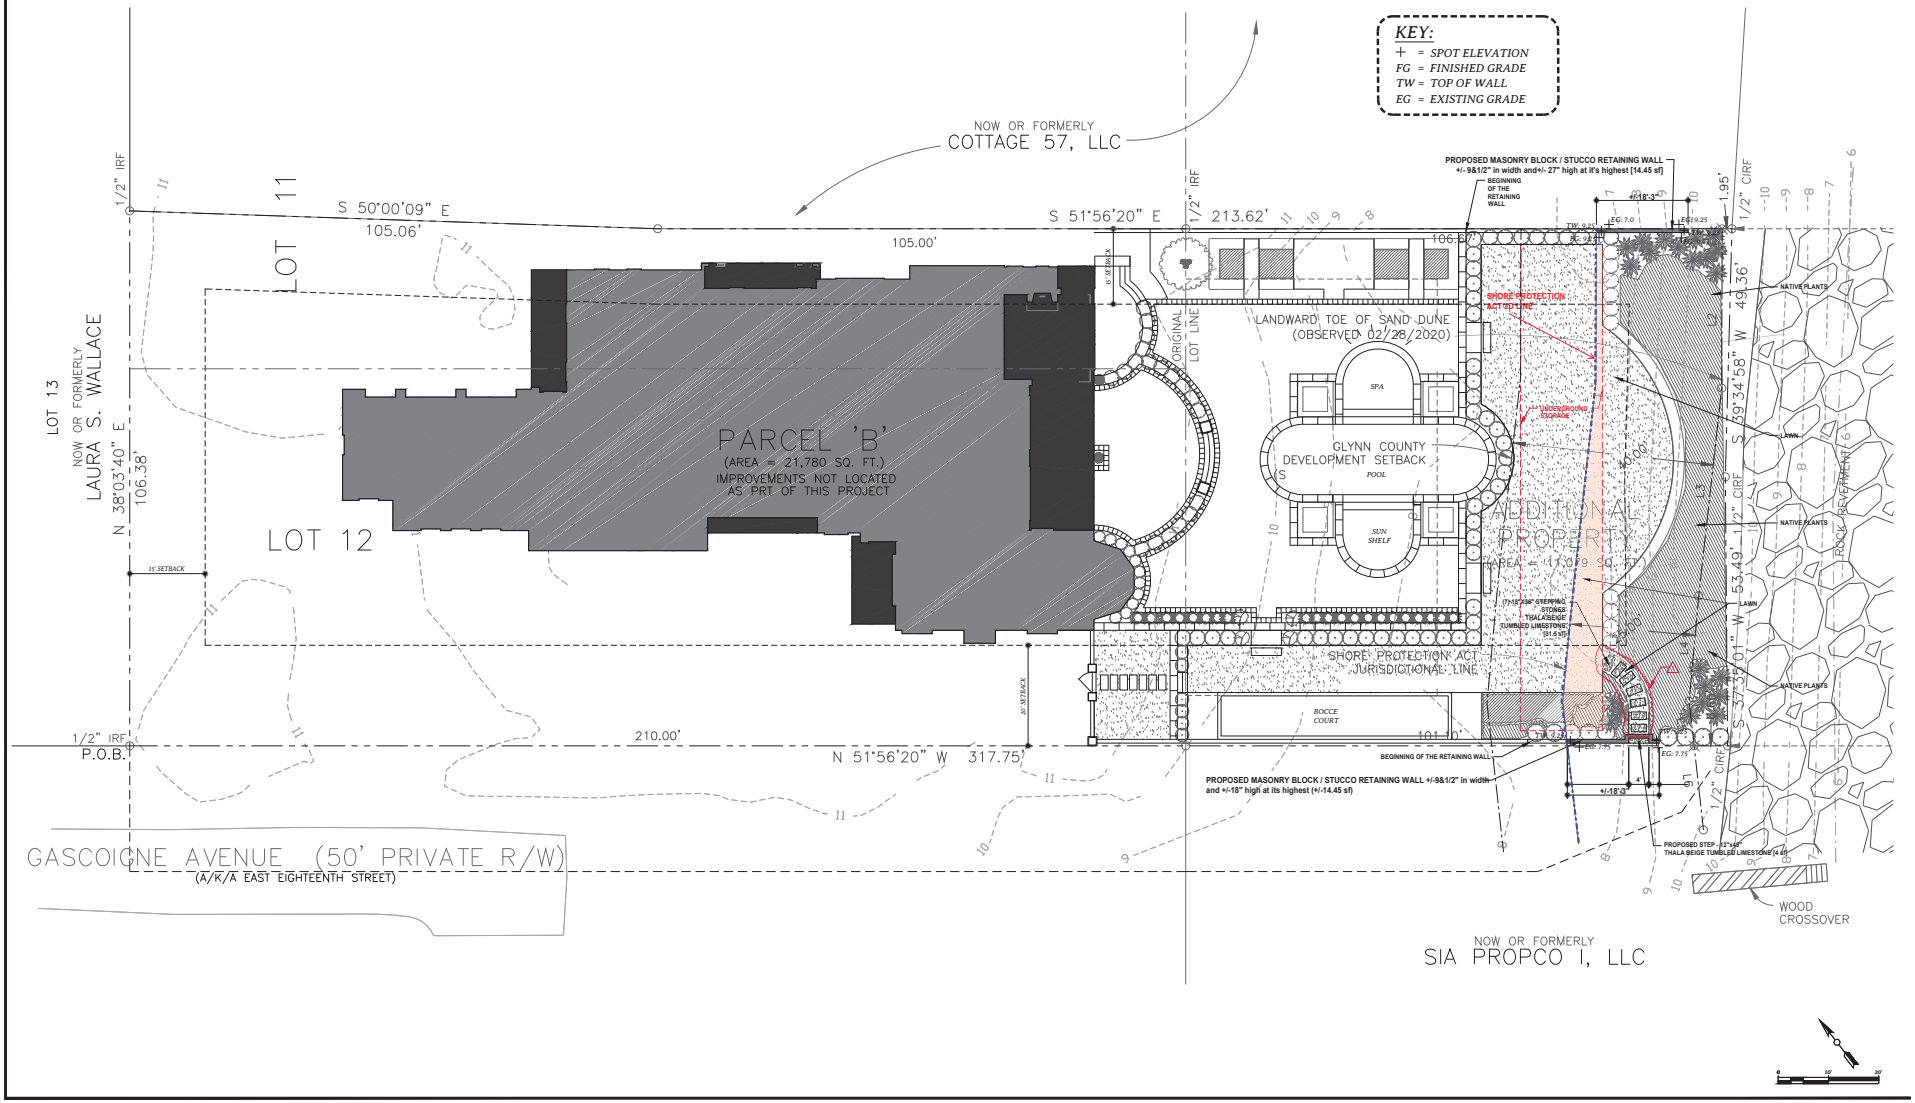

THE VINE
100 Garden Grove Lane
Saint Simons Island, GA 31522
O: 912.634.7474
www.vinegardenmarket.com

THE LOWE RESIDENCE

COTTAGE 558
106 EAST EIGHTEENTH STREET
SEA ISLAND, GA 31561

SUBMITTAL: D.N.R.

DRAWING: S.P.A. REVISION

NOTES:

ALL PLANS PROVIDED BY THE VINE ARE LANDSCAPE DESIGN SUGGESTIONS AND RECOMMENDATIONS AND ARE NOT INTENDED FOR ANY ARCHITECTURAL OR ENGINEERING USE. THE DESIGNER IS AN INDEPENDENT CONTRACTOR AND ALL SERVICES PROVIDED BY THIRD PARTIES MUST BE NEGOTIATED BY THE HOMEOWNER/CONTRACTOR. ALL DRAWINGS ARE PROPERTY OF THE VINE AND SHOULD NOT BE REPRODUCED IN ANY MANNER THAT WOULD ALLOW IT TO BE VIEWED BY ANY INDIVIDUAL NOT ORIGINALLY LISTED AS THE RECIPIENT.

DATE: 05/13/20

SCALE: 1"=10'-0"

DESIGN:
BRYCE B.
ELLIOTT S.
OLIVER S.

SHEET #: 1